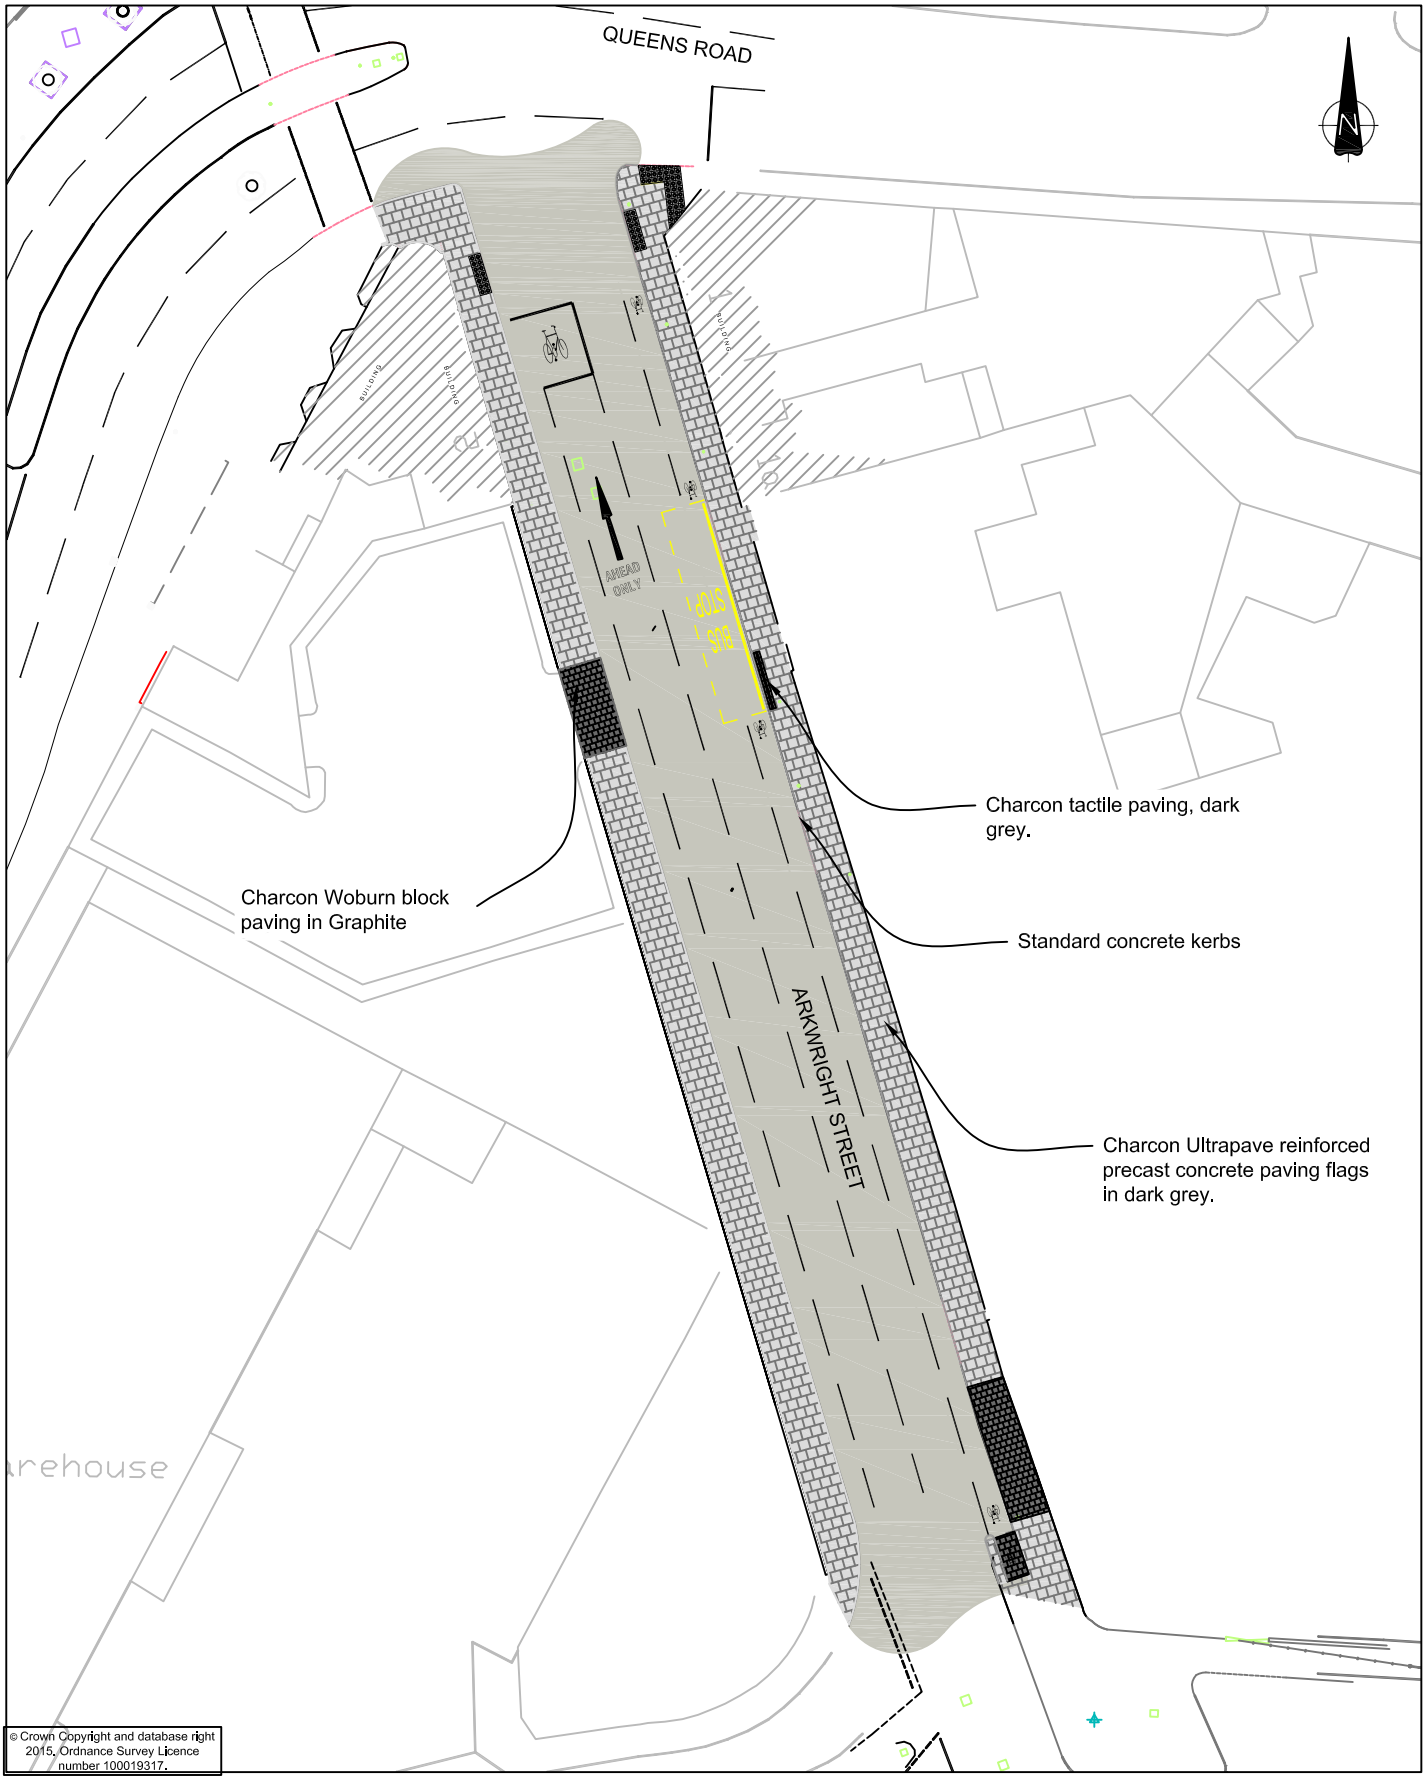


© Crown Copyright and database right 2015. Ordnance Survey Licence number 100019317.

Nottingham City Council

Development

Highway Design
Loxley House
Station Street
Nottingham
NG2 3NG
Telephone: 0115 915 5555

Scale	Scheme
1:250	Carrington Street Phase 1 Arkwright Street
Drawn	Title
RJ	Pedestrian Priority Scheme

Date	CAD	Checked	Authorised	Drawing Number	Revision
May 2015	NA			HD/16634/OP1	A

Original frame size A3