
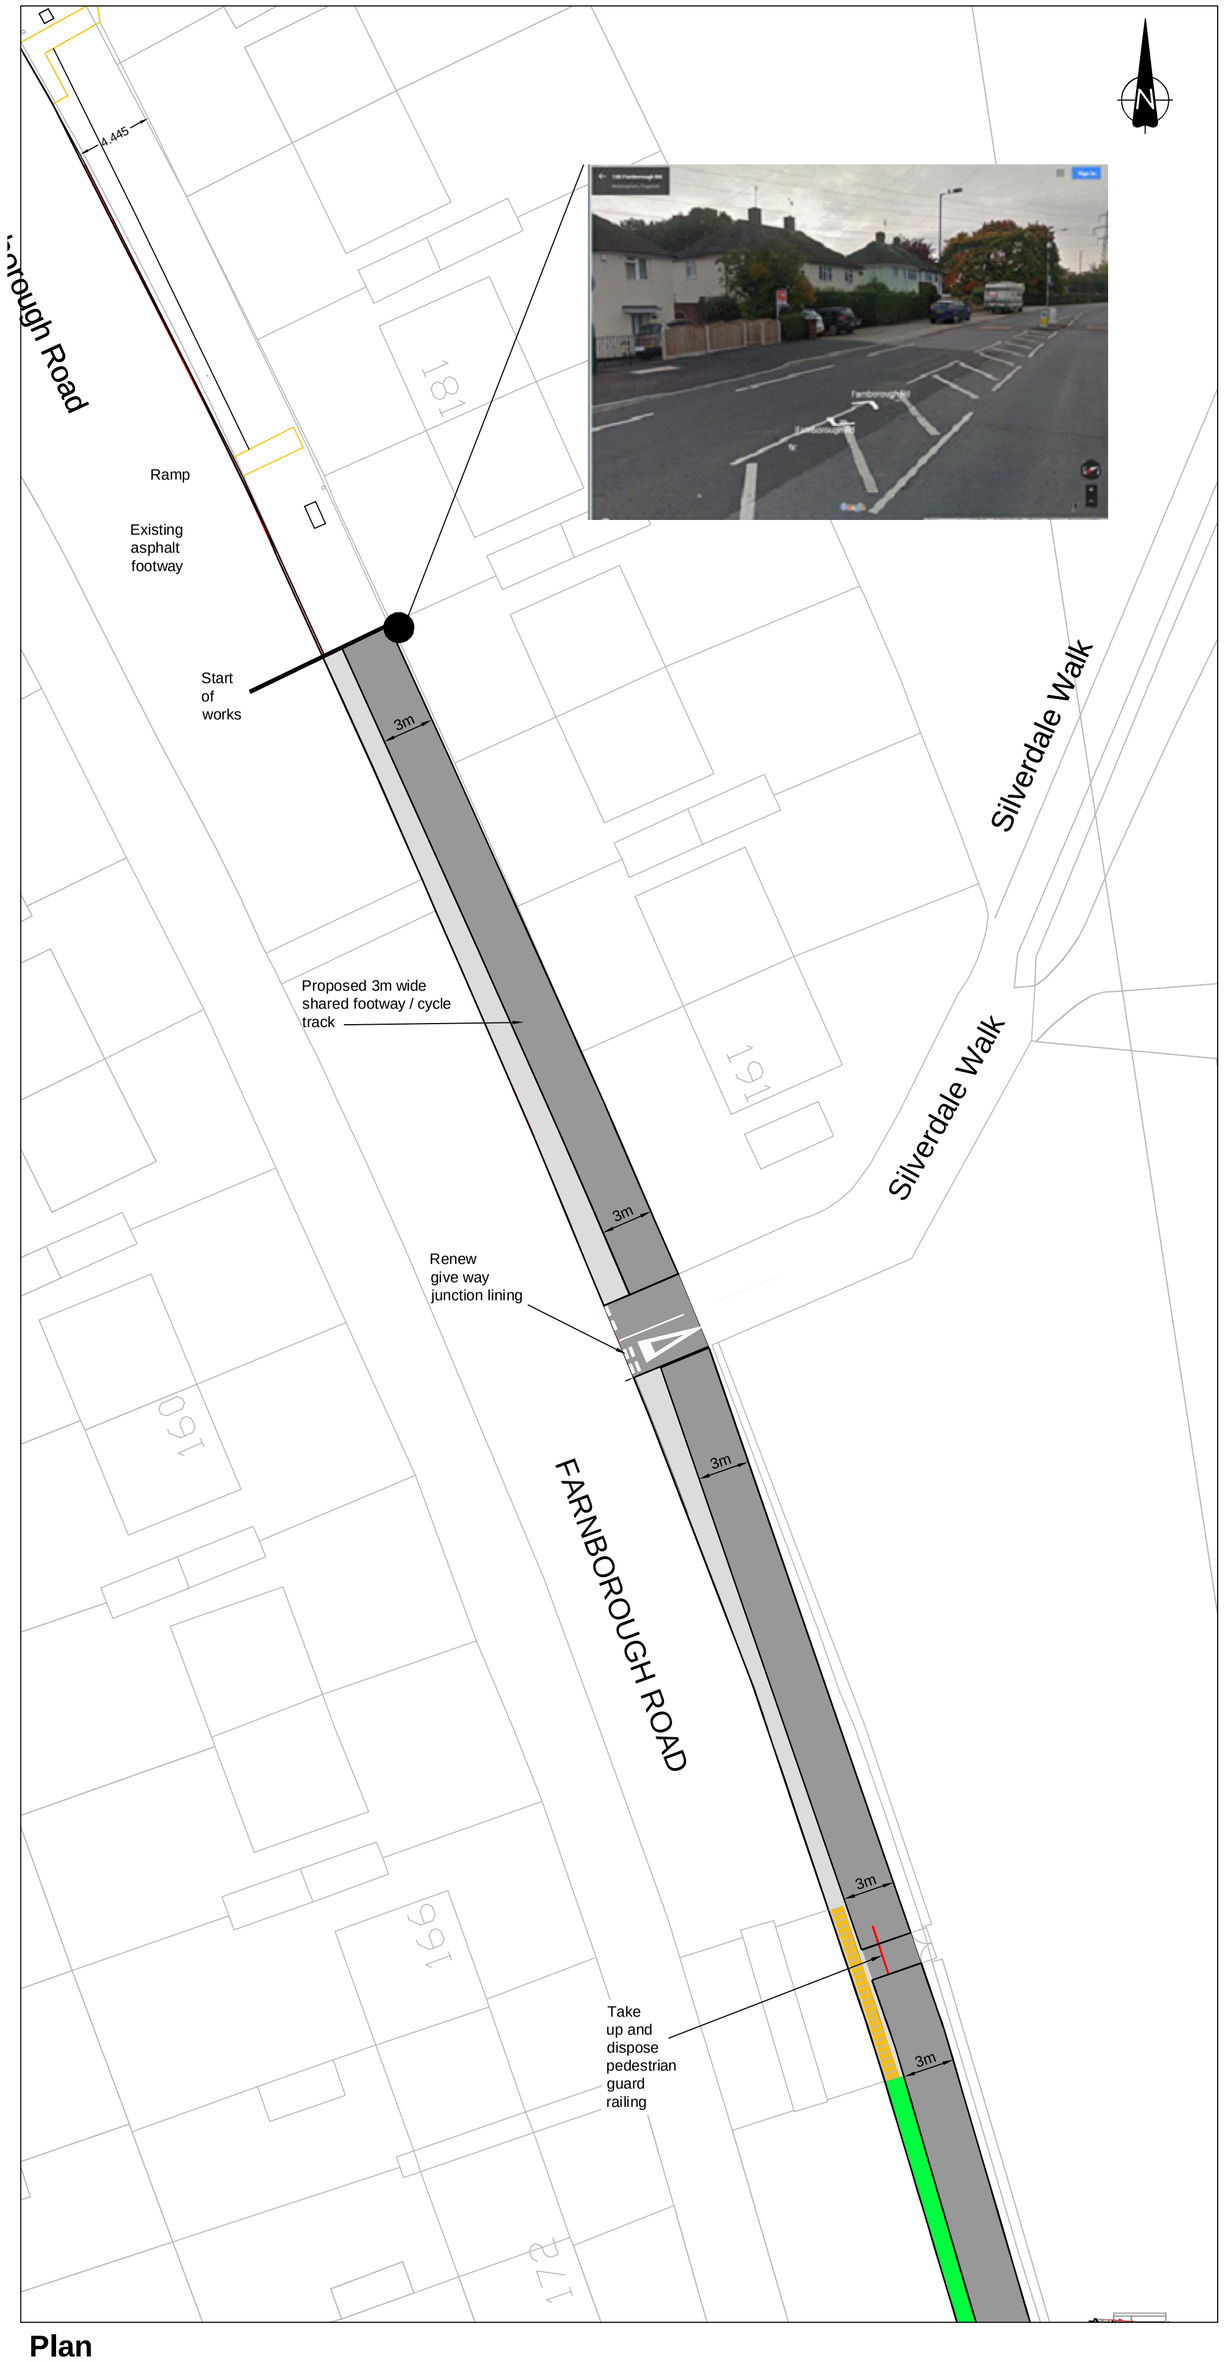


Plan

Scale 1:250

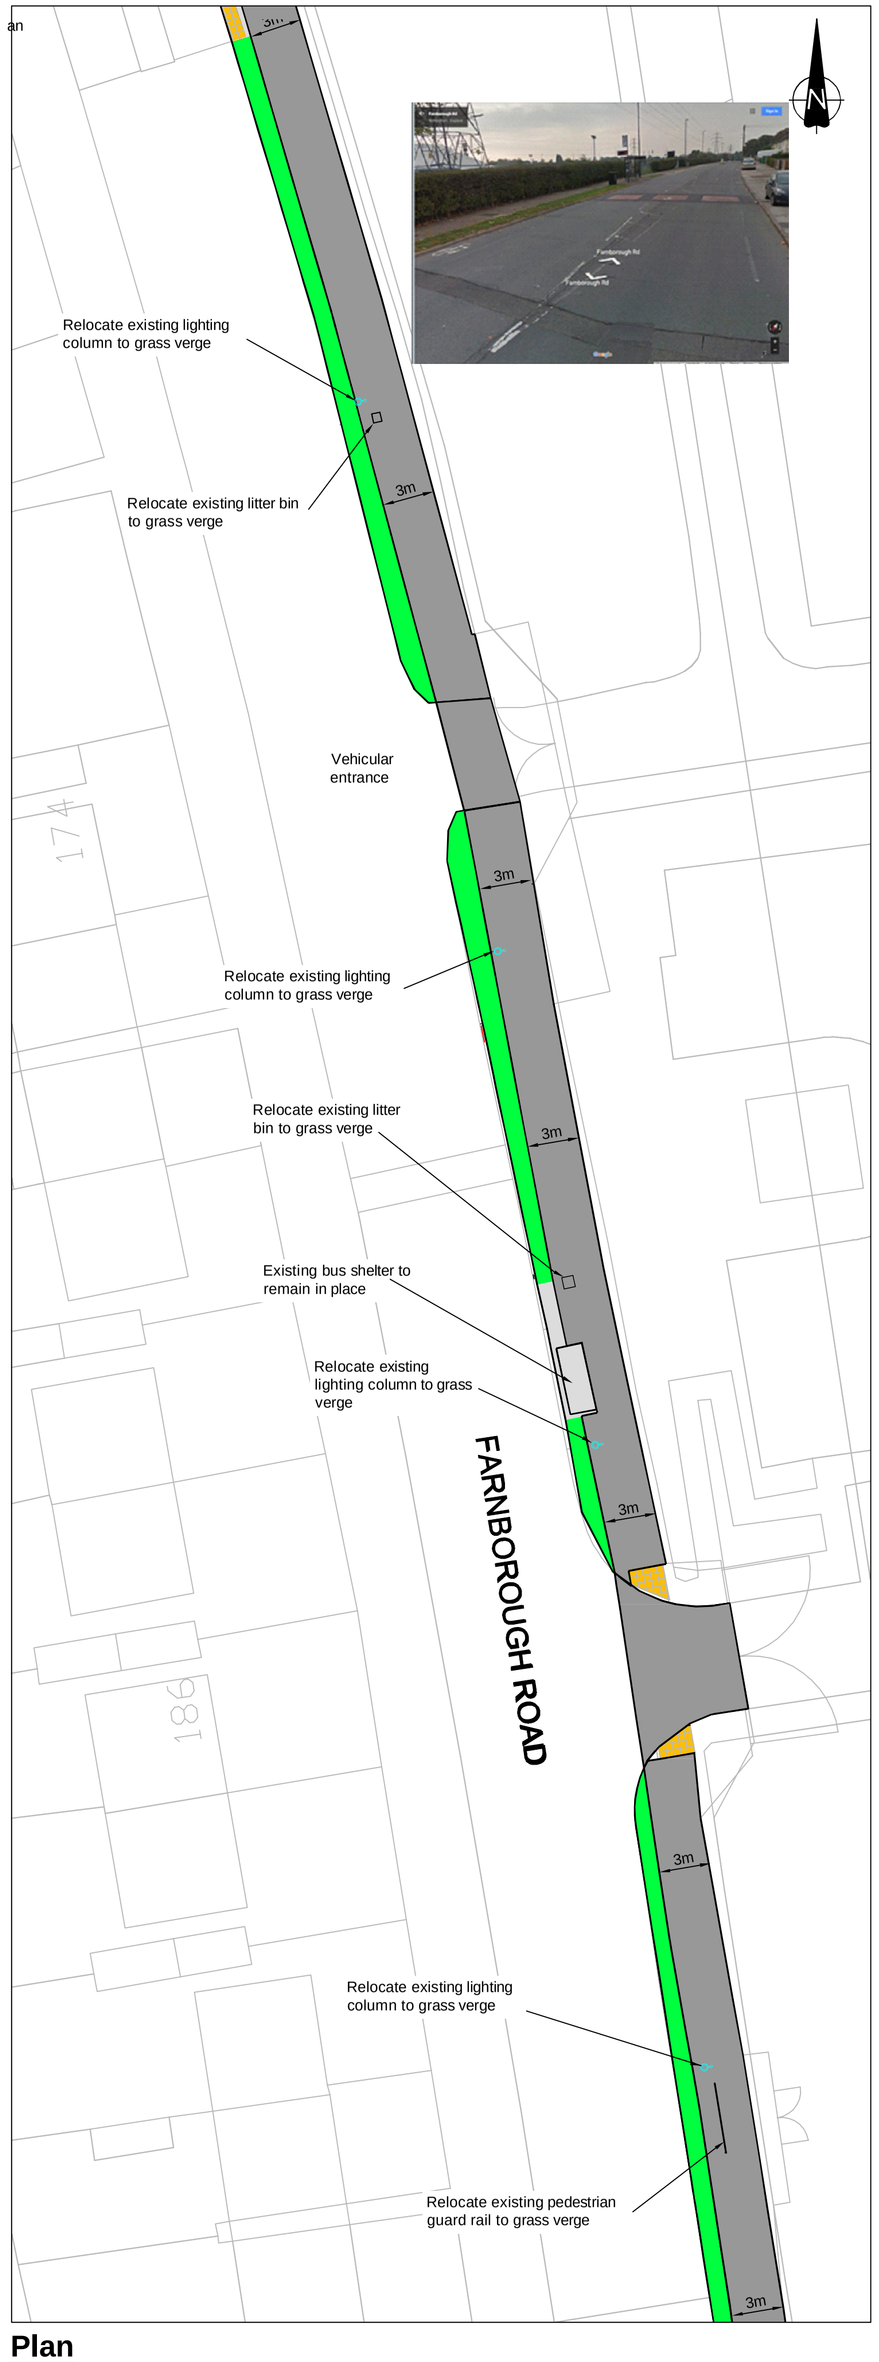

Plan

Scale 1:250



Plan

Scale 1:250

Notes:

Key

- Proposed 3m wide shared Pedestrian / Cycle Footway
- Existing grass verge
- Existing asphalt or concrete verge
- Existing tactile paving
- Existing lighting column to be re-located to grass verge
- Existing litter bin to be re-located to grass verge
- Existing pedestrian guard railing to be taken up and disposed
- Existing pedestrian guard railing to be re-located to grass verge

This map is reproduced from Ordnance Survey material with the permission of Ordnance Survey on behalf of the Controller of Her Majesty's Stationery Office © Crown Copyright and database right 2015. Ordnance Survey Licence number 100019317. Unauthorised reproduction infringes Crown copyright and may lead to prosecution or civil proceedings.

Rev.	Date	Details	Ch'd

Nottingham City Council

Development

Highway Design
Loxley House
Station Street
Nottingham
NG2 3NG
Telephone: 0115 915 5555

Scheme

Southern Cycle Corridor
Farnborough Road

Title

Proposed Cycle Footway Improvements (Sheet 1 of 6)

Drawn	Scale	Date
FWK	As Shown	09-12-15
CAD	Checked	Authorised
FWK		

Drawing Number


HD18674-001

Revision

Original frame size A1 (841 x 594mm)



Plan
Scale 1:250

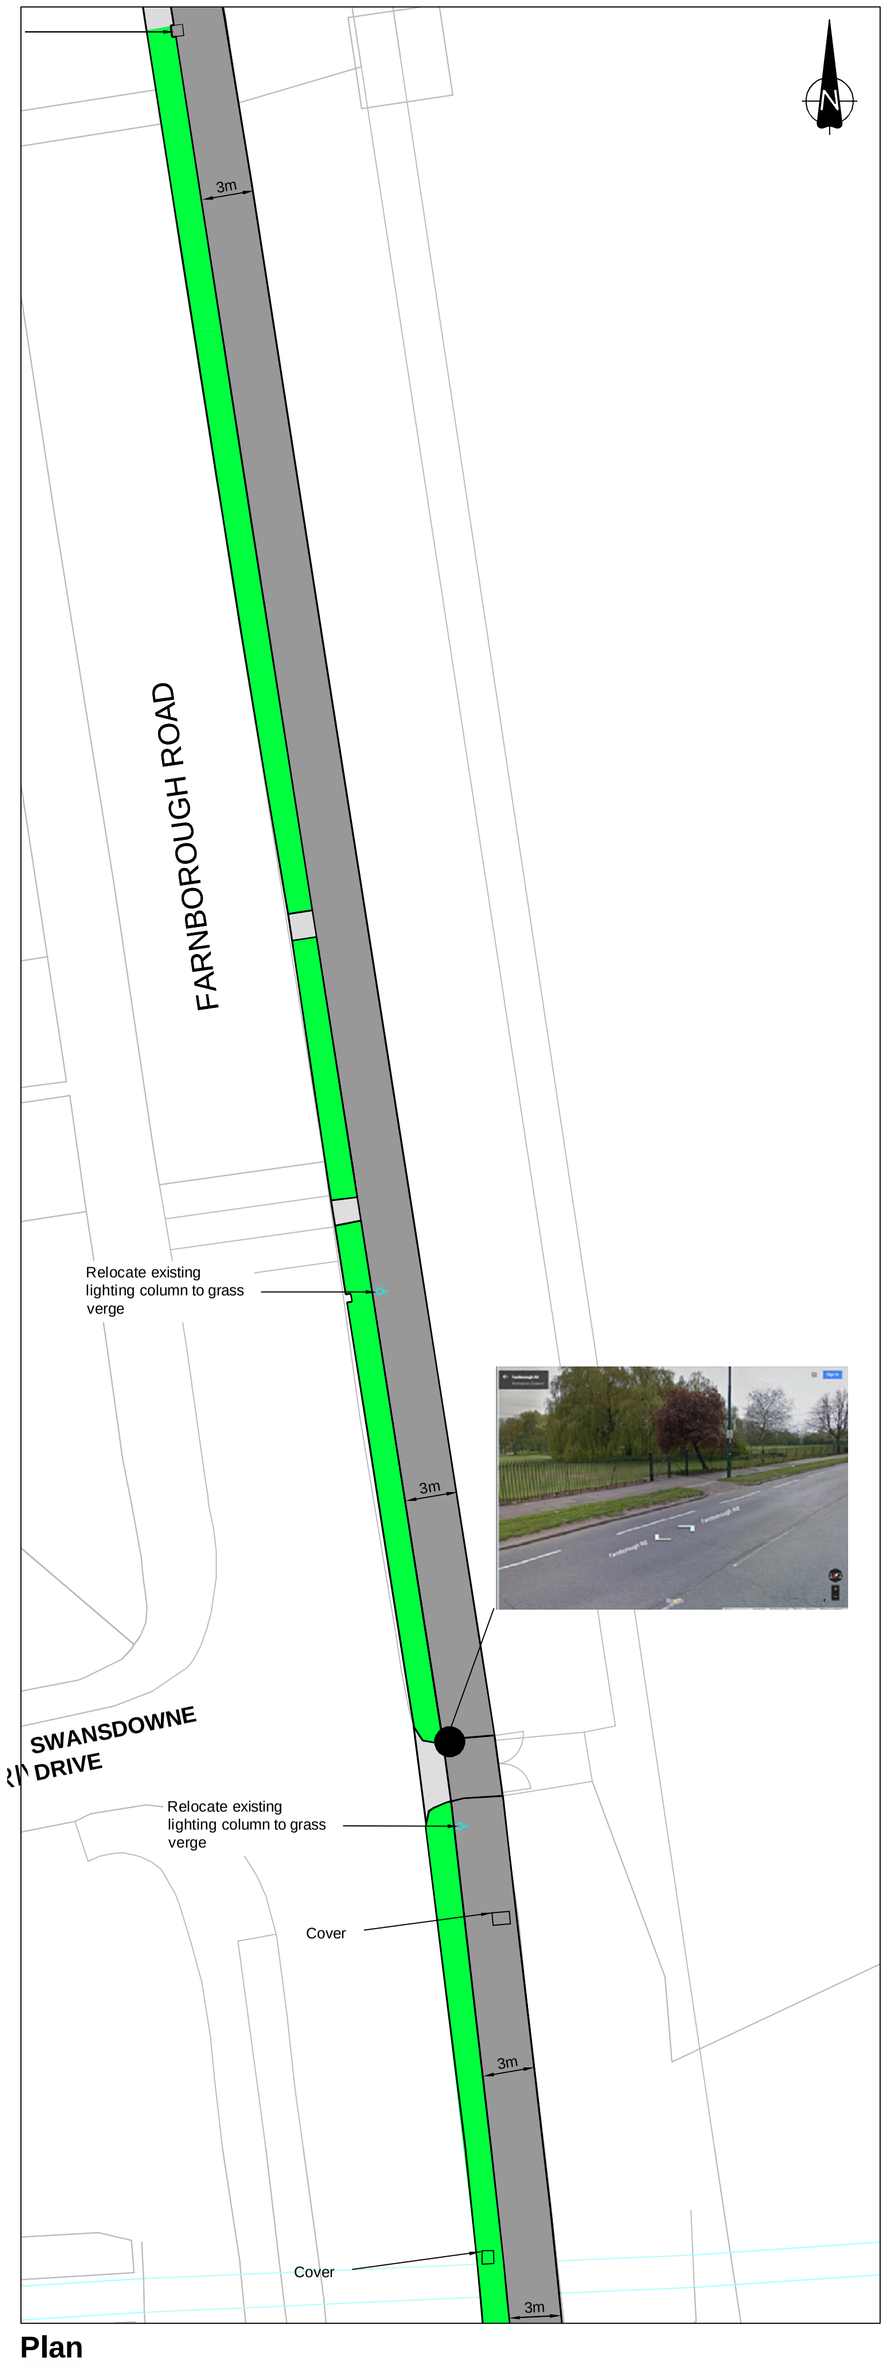

Plan
Scale 1:250



Plan
Scale 1:250

Notes:

Key

- Proposed 3m wide shared Pedestrian / Cycle Footway
- Existing grass verge
- Existing asphalt or concrete verge
- Existing tactile paving
- Existing lighting column to be re-located to grass verge
- Existing litter bin to be re-located to grass verge
- Existing pedestrian guard railing to be taken up and disposed
- Existing pedestrian guard railing to be re-located to grass verge

This map is reproduced from Ordnance Survey material with the permission of Ordnance Survey on behalf of the Controller of Her Majesty's Stationery Office © Crown Copyright and database right 2015. Ordnance Survey Licence number 100019317. Unauthorised reproduction infringes Crown copyright and may lead to prosecution or civil proceedings.

Rev.	Date	Details	Ch'd

Nottingham City Council

Development

Highway Design
Loxley House
Station Street
Nottingham
NG2 3NG
Telephone: 0115 915 5555

Scheme
Southern Cycle Corridor
Farnborough Road

Title
Proposed Cycle Footway Improvements (Sheet 2 of 6)

Drawn	Scale	Date
FWK	As Shown	09-12-15
CAD	Checked	Authorised
FWK		

Drawing Number
HD18674-002

Revision


Original frame size A1 (841 x 594mm)



Plan
Scale 1:250



Plan
Scale 1:250

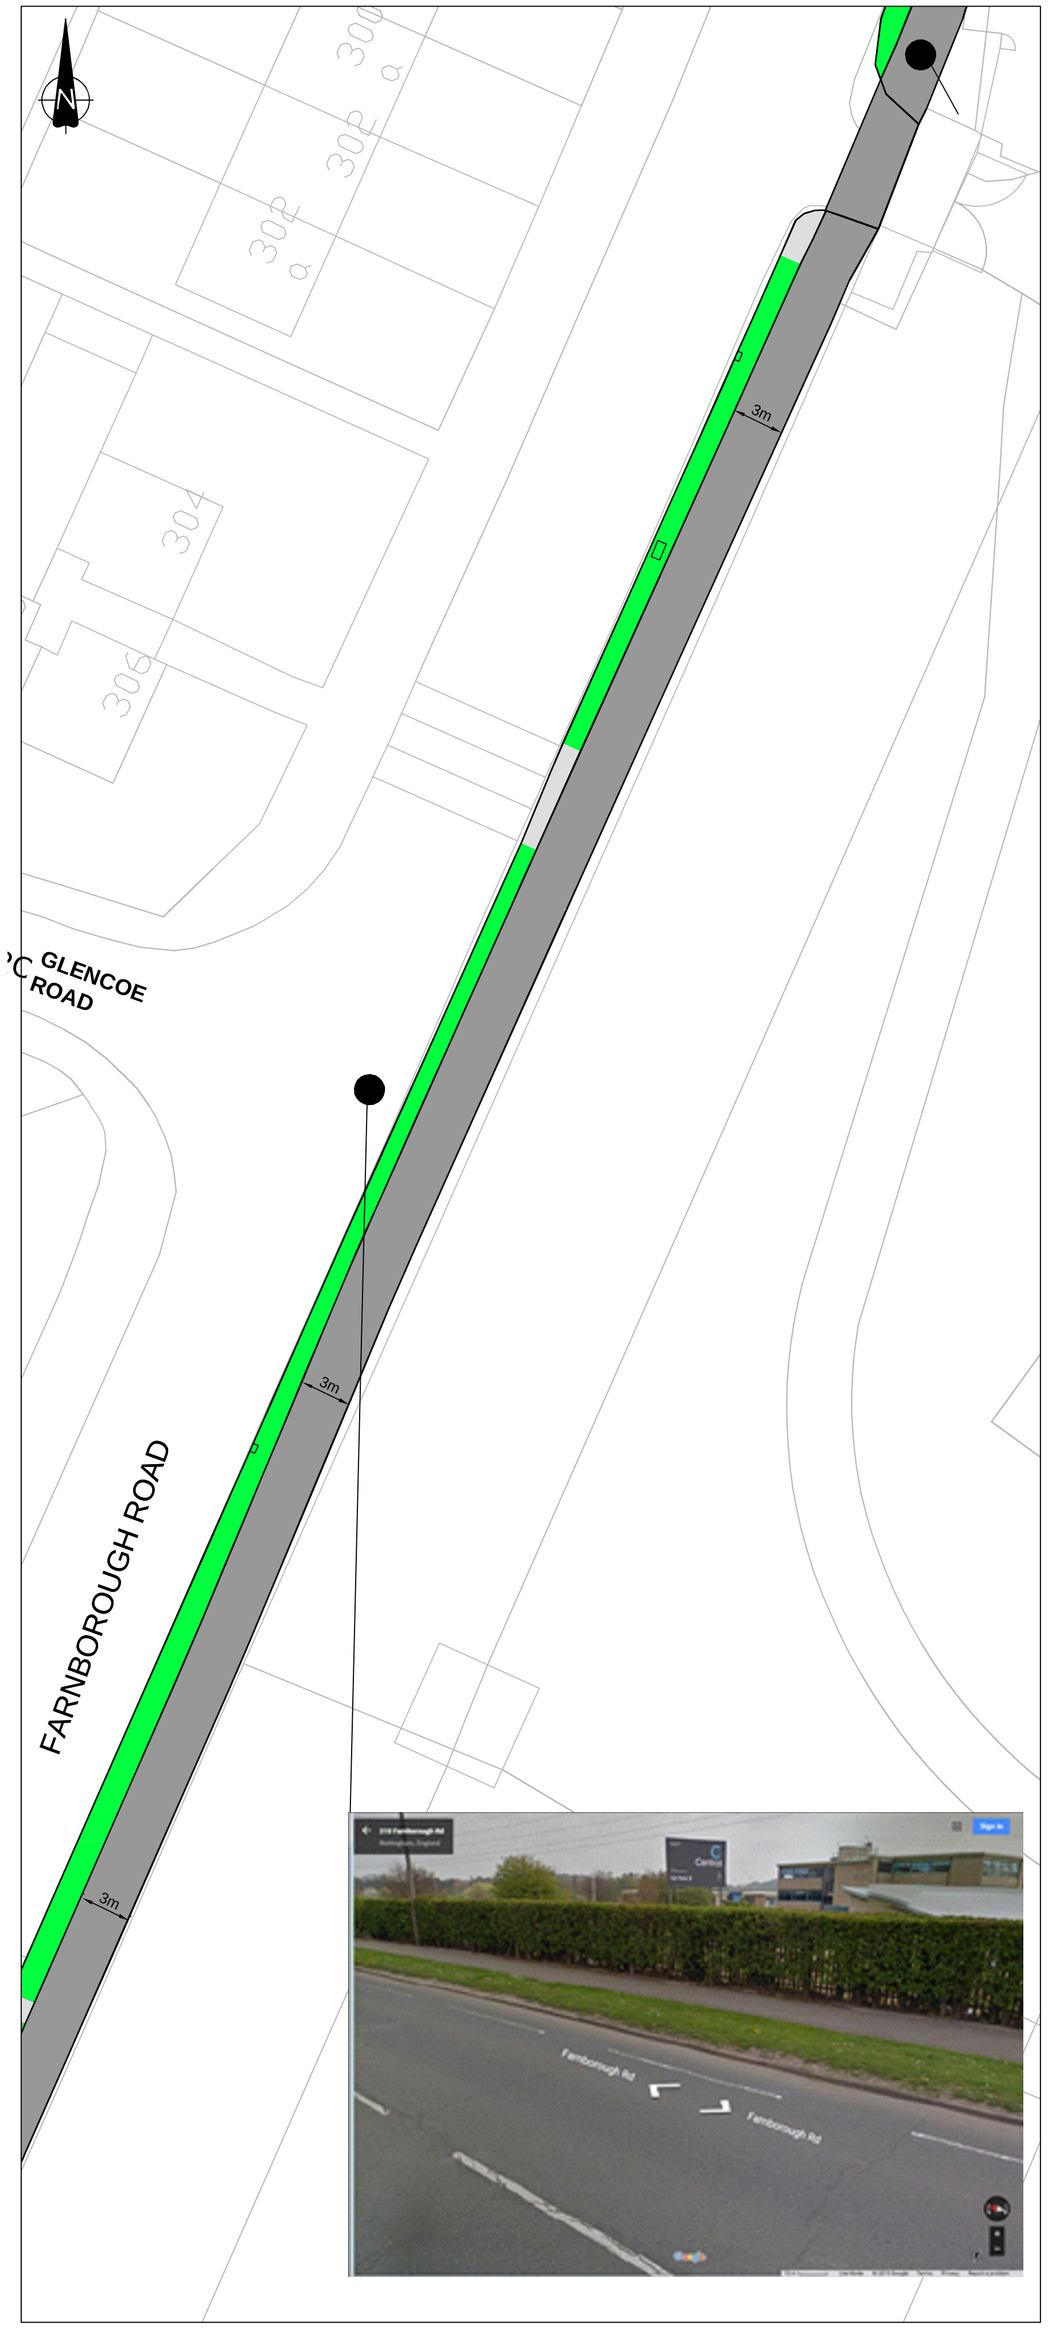

Plan
Scale 1:250

Notes:

Key

- Proposed 3m wide shared Pedestrian / Cycle Footway
- Existing grass verge
- Existing asphalt or concrete verge
- Existing lighting column to be re-located to grass verge

This map is reproduced from Ordnance Survey material with the permission of Ordnance Survey on behalf of the Controller of Her Majesty's Stationery Office © Crown Copyright and database right 2015. Ordnance Survey Licence number 100019317. Unauthorised reproduction infringes Crown copyright and may lead to prosecution or civil proceedings.

Rev.	Date	Details	Ch'd

Nottingham City Council

Development

Highway Design
Loxley House
Station Street
Nottingham
NG2 3NG
Telephone: 0115 915 5555

Scheme
Southern Cycle Corridor
Farnborough Road

Title
Proposed Cycle Footway
Improvements (Sheet 3 of 6)

Drawn	Scale	Date
FWK	As Shown	09-12-15
CAD	Checked	Authorised
FWK		

Drawing Number
HD18674-003

Revision

Original frame size A1 (841 x 594mm)



Plan

Scale 1:250



Plan

Scale 1:250

Notes:

Key

- Proposed 3m wide shared Pedestrian / Cycle Footway
- Existing grass verge
- Existing asphalt or concrete verge
- Existing tactile paving
- Existing lighting column to be re-located to grass verge
- Existing litter bin to be re-located to grass verge

This map is reproduced from Ordnance Survey material with the permission of Ordnance Survey on behalf of the Controller of Her Majesty's Stationery Office © Crown Copyright and database right 2015. Ordnance Survey Licence number 100019317. Unauthorised reproduction infringes Crown copyright and may lead to prosecution or civil proceedings.

Rev.	Date	Details	Ch'd

Nottingham City Council

Development

Highway Design
Loxley House
Station Street
Nottingham
NG2 3NG
Telephone: 0115 915 5555

Scheme

Southern Cycle Corridor
Farnborough Road

Title

Proposed Cycle Footway
Improvements (Sheet 4 of 6)

Drawn	Scale	Date
FWK	As Shown	09-12-15
CAD	**Checked**	**Authorised**
FWK		


Drawing Number	Revision
HD18674-04	

Original frame size A1 (841 x 594mm)



Plan

Scale 1:250

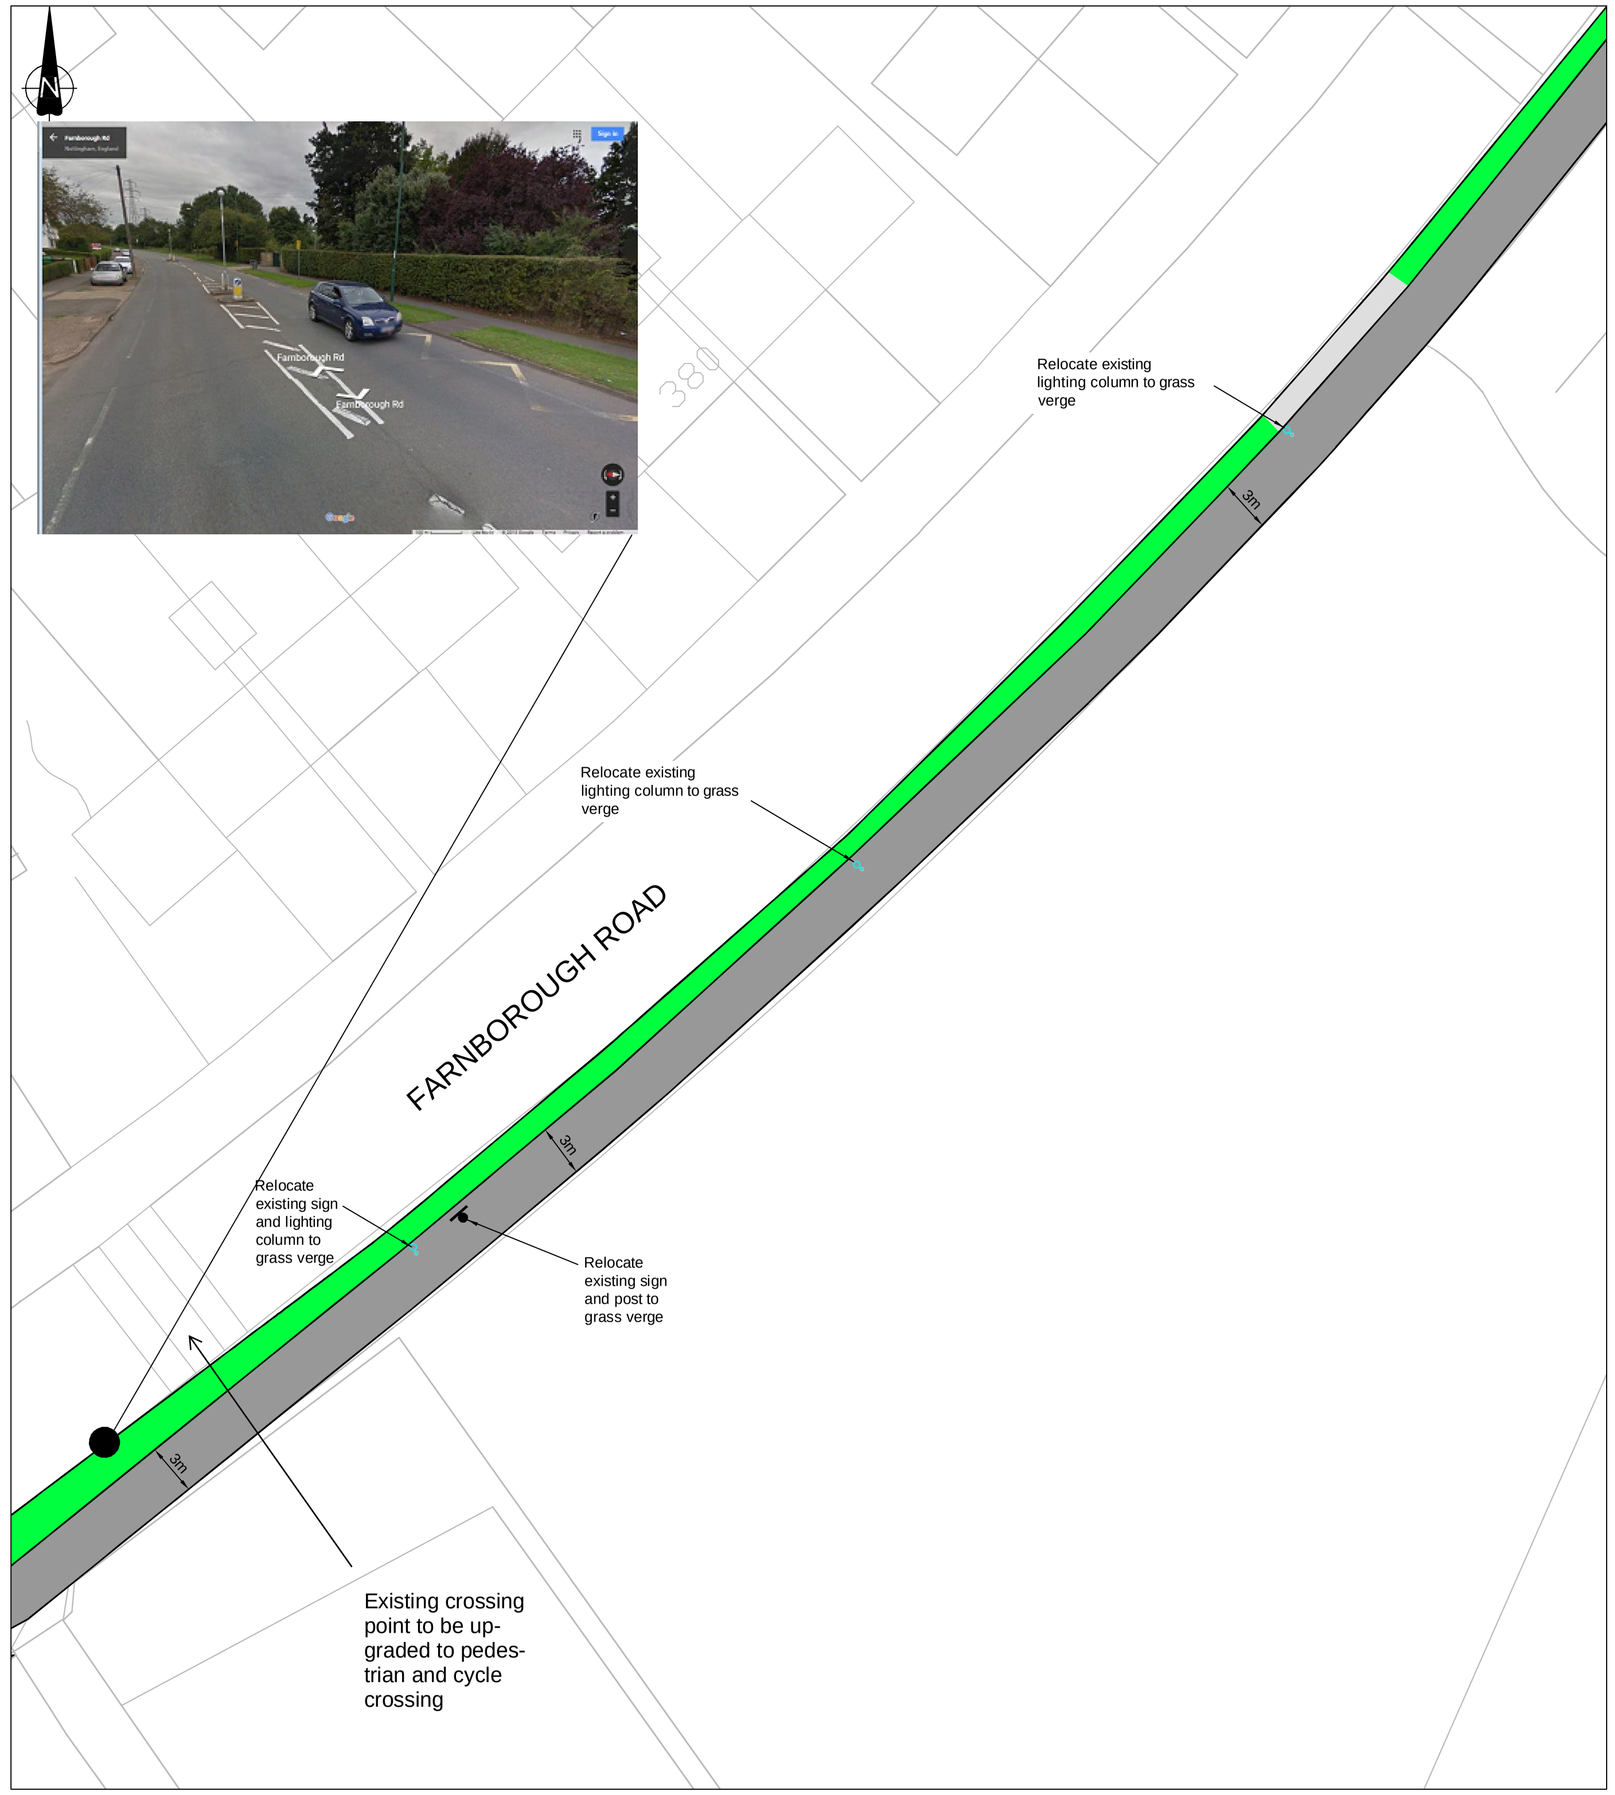

Plan

Scale 1:250

Notes:

Key

- Proposed 3m wide shared Pedestrian / Cycle Footway
- Existing grass verge
- Existing asphalt or concrete verge
- Existing tactile paving
- Existing lighting column to be re-located to grass verge
- Existing litter bin to be re-located to grass verge
- Existing Sign and post to be re-located to grass verge

This map is reproduced from Ordnance Survey material with the permission of Ordnance Survey on behalf of the Controller of Her Majesty's Stationery Office © Crown Copyright and database right 2015. Ordnance Survey Licence number 100019317. Unauthorised reproduction infringes Crown copyright and may lead to prosecution or civil proceedings.

Rev.	Date	Details	Ch'd

Nottingham City Council

Development

Highway Design
Loxley House
Station Street
Nottingham
NG2 3NG
Telephone: 0115 915 5555

Scheme

Southern Cycle Corridor
Farnborough Road

Title

Proposed Cycle Footway
Improvements (Sheet 5 of 6)


Drawn	Scale	Date
FWK	As Shown	09-12-15
CAD	Checked	Authorised
FWK		

Drawing Number

HD18674-05


Revision

Original frame size A1 (841 x 594mm)

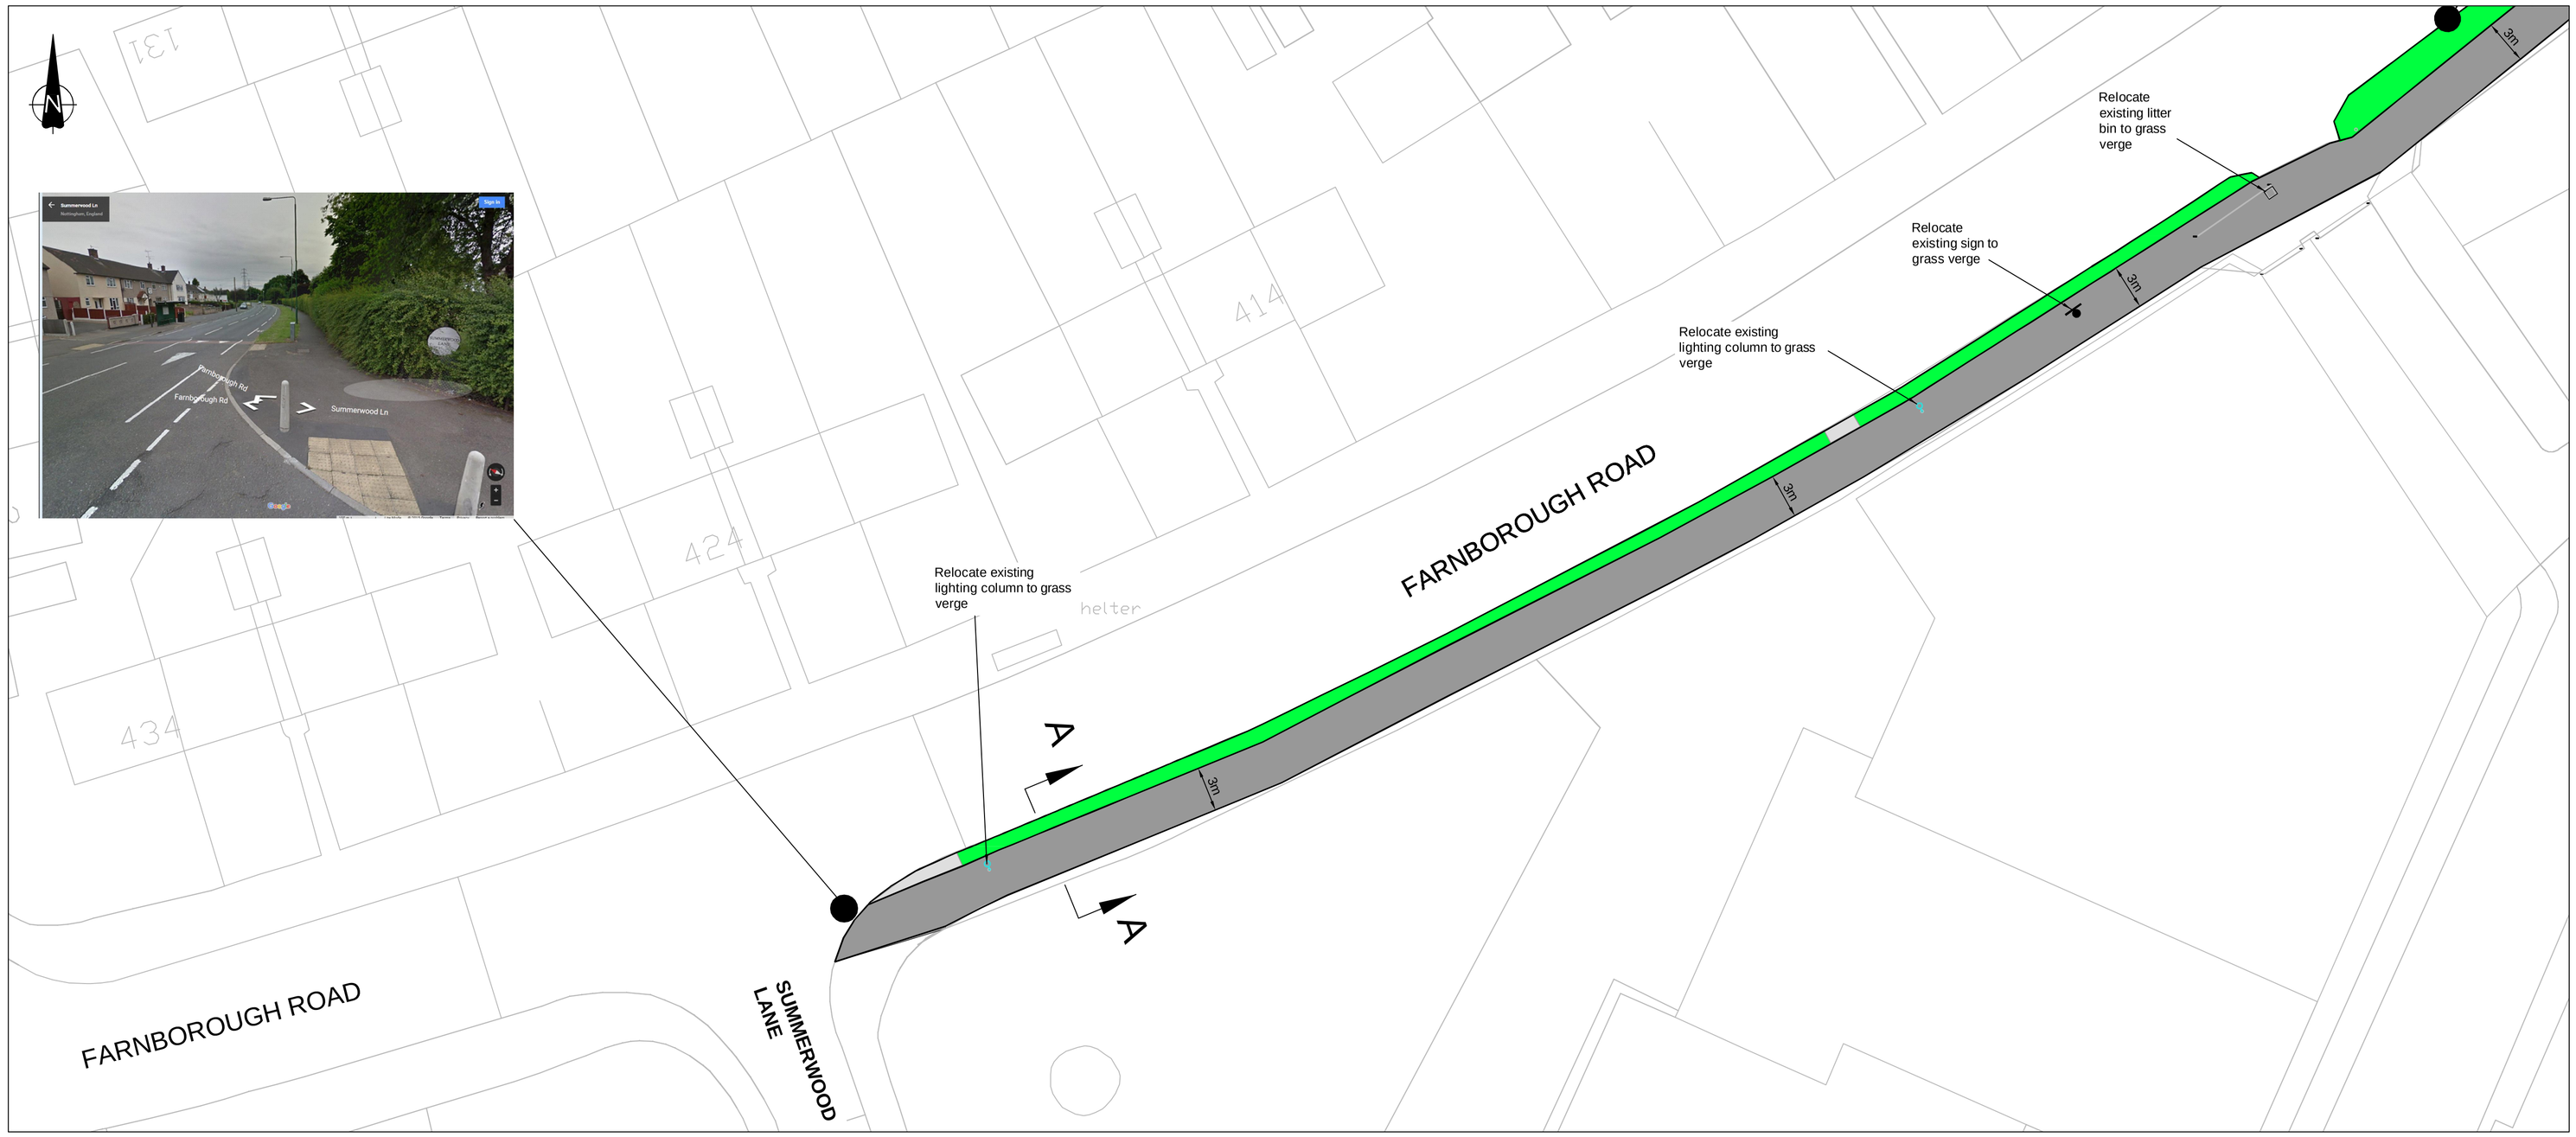


Plan

Scale 1:250

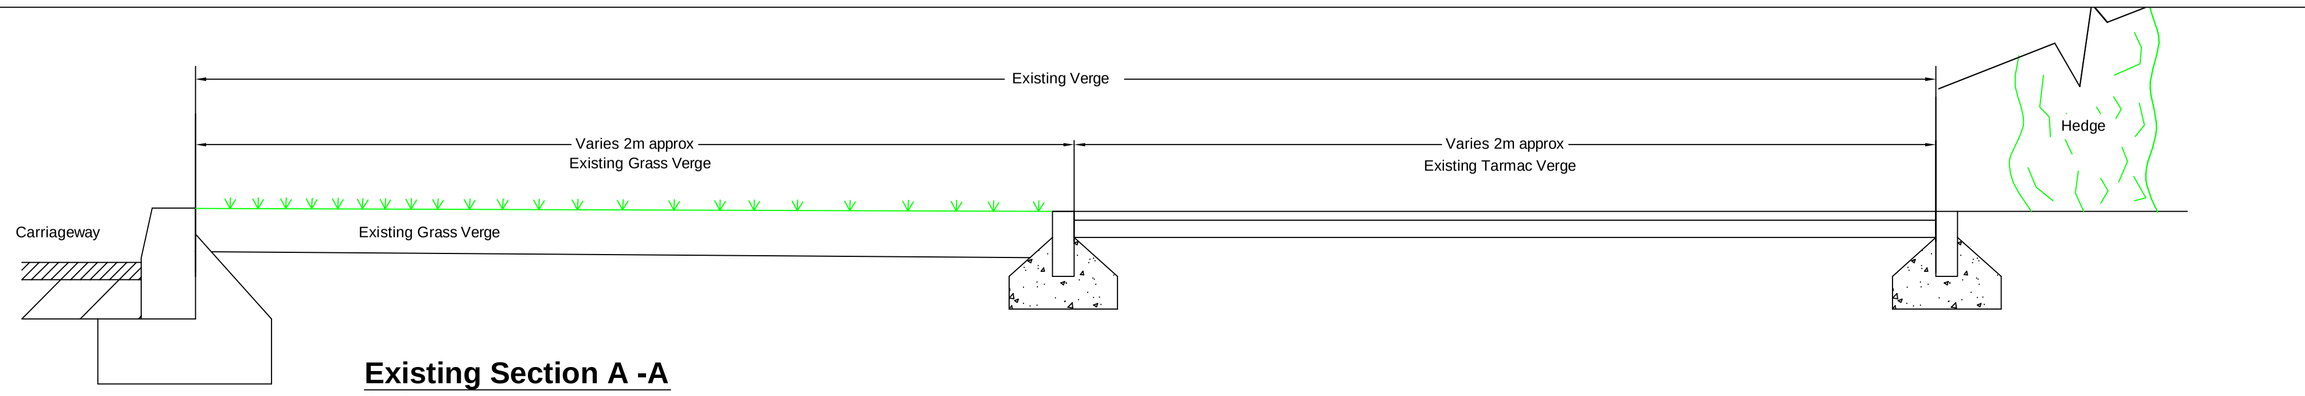

Existing Section A -A

Scale 1:10

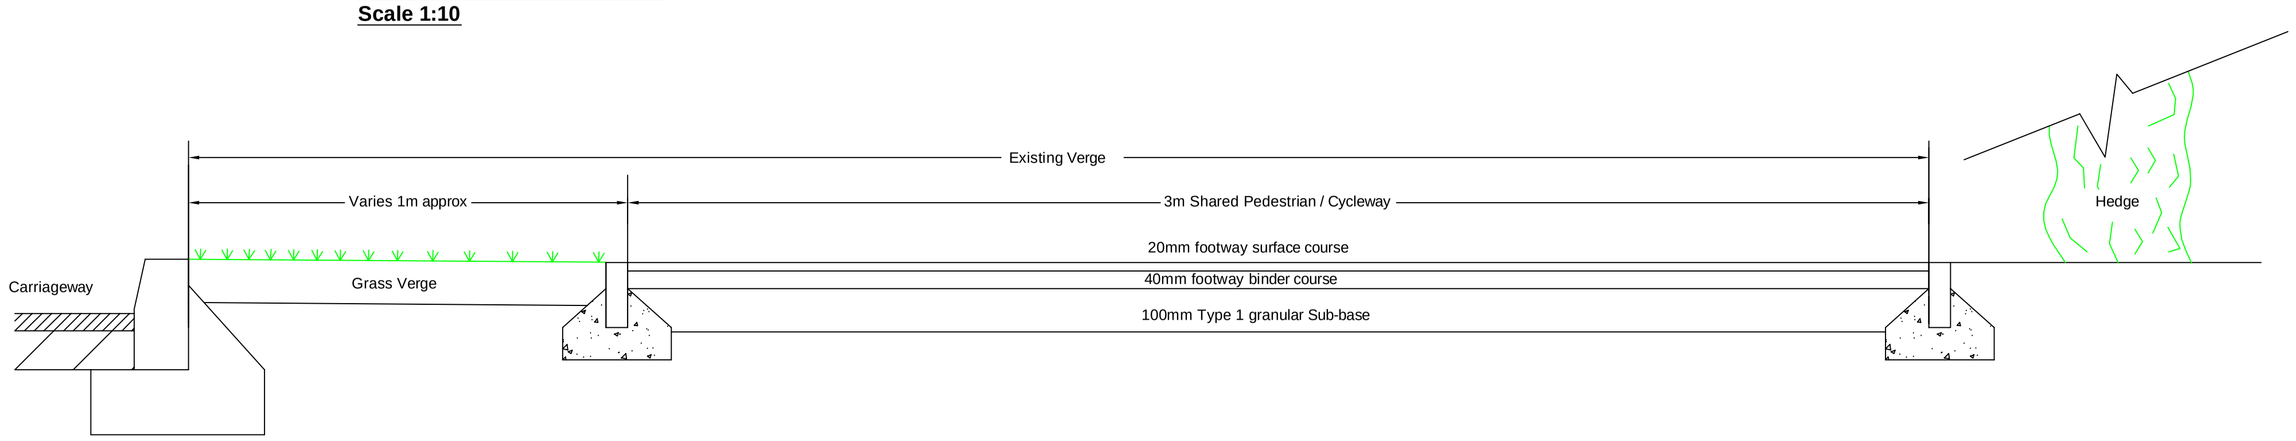

Proposed Section A -A

Scale 1:10

Notes:

Key

- Proposed 3m wide shared Pedestrian / Cycle Footway
- Existing grass verge
- Existing asphalt or concrete verge
- Existing Sign and post to be re-located to grass verge
- Existing lighting column to be re-located to grass verge
- Existing litter bin to be re-located to grass verge

This map is reproduced from Ordnance Survey material with the permission of Ordnance Survey on behalf of the Controller of Her Majesty's Stationery Office © Crown Copyright and database right 2015. Ordnance Survey Licence number 100019317. Unauthorised reproduction infringes Crown copyright and may lead to prosecution or civil proceedings.

Rev.	Date	Details	Ch'd

Nottingham City Council

Development

Highway Design
Loxley House
Station Street
Nottingham
NG2 3NG
Telephone: 0115 915 5555

Scheme
Southern Cycle Corridor
Farnborough Road

Title
Proposed Cycle Footway Improvements (Sheet 6 of 6)

Drawn	Scale	Date
FWK	As Shown	09-12-15
CAD: FWK	Checked	Authorised

Drawing Number: HD18674-06

Revision:

Original frame size A1 (841 x 594mm)