
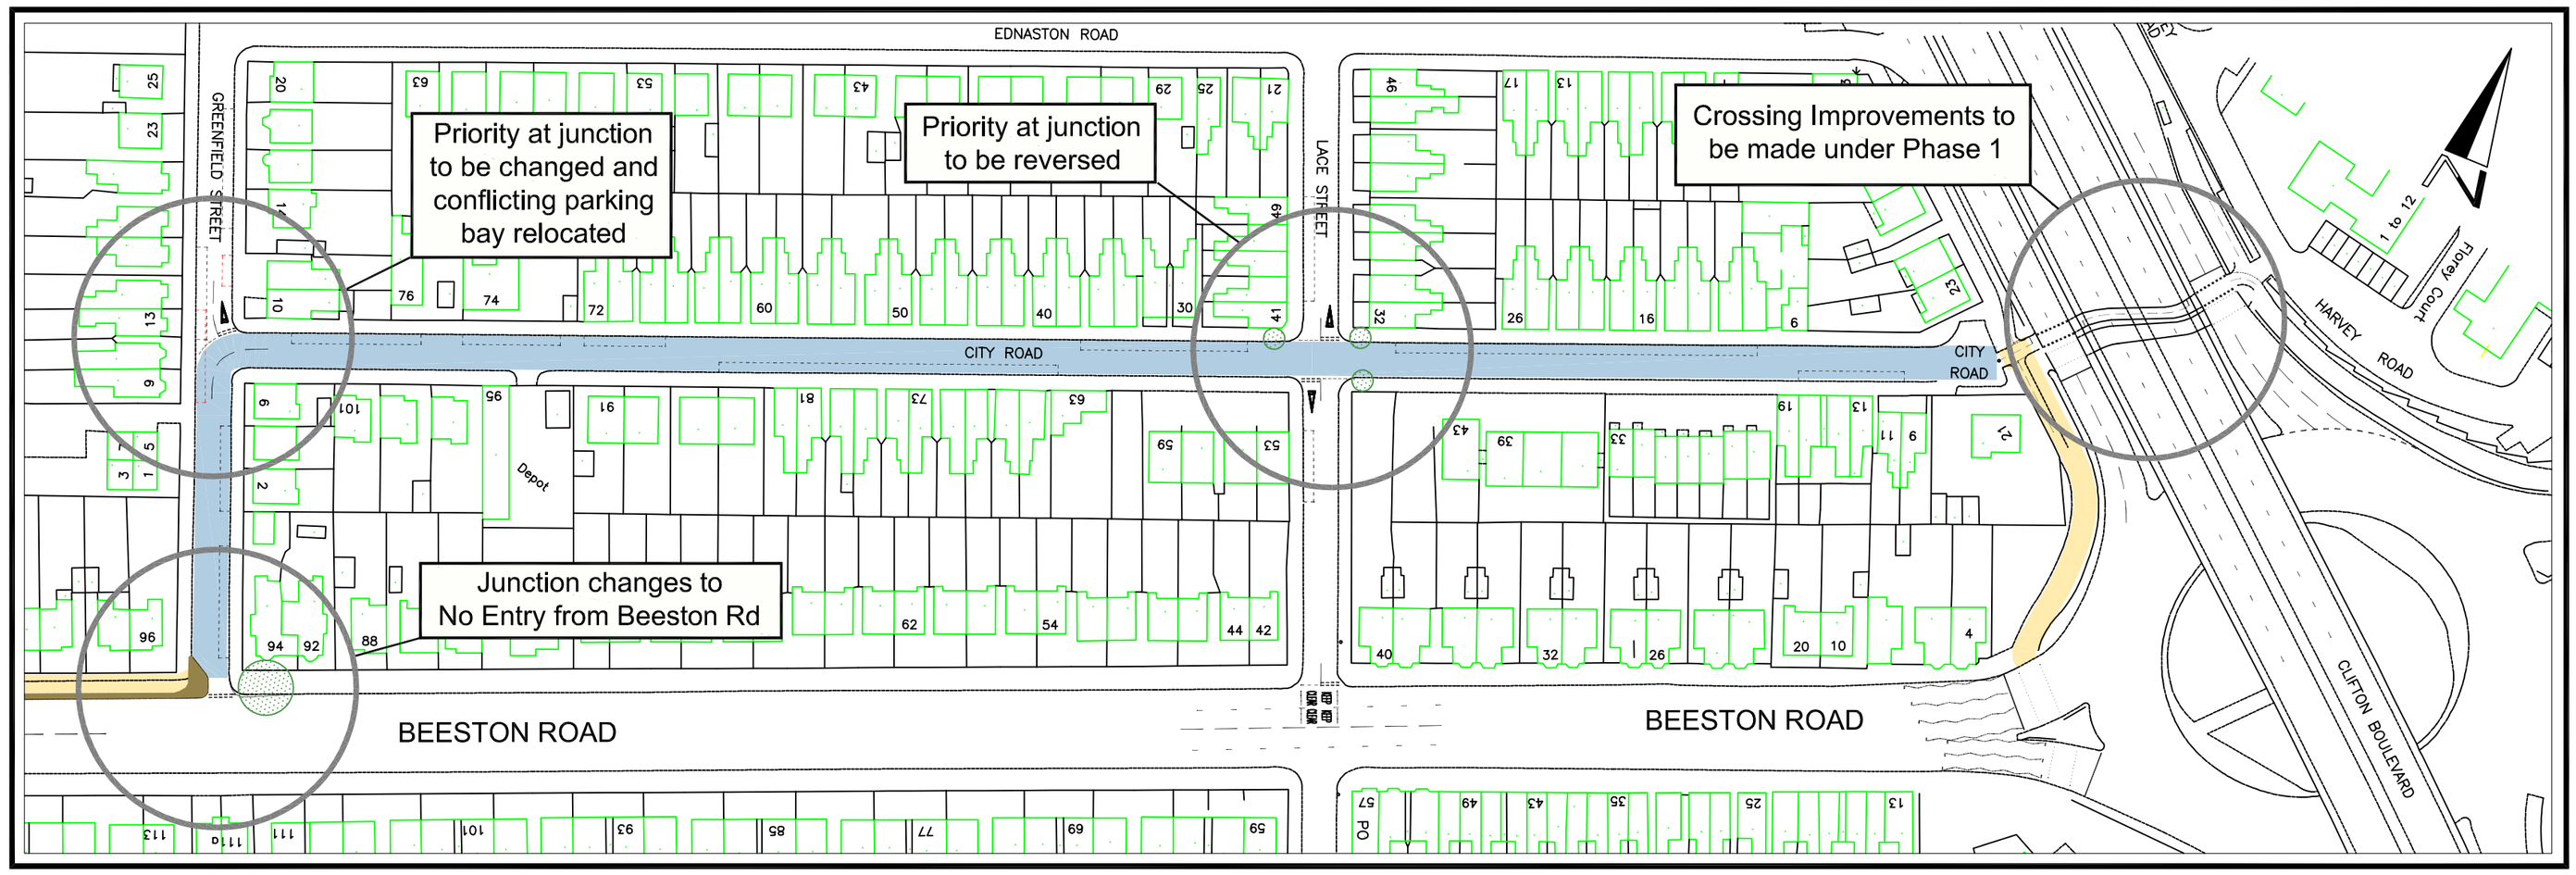


Segment 1 : City Road to Beeston Road

Key

- On carriageway 'Cycle Street' treatment
- New hard surfaced area in build out or former verge area.
- Existing highway tree (to remain in situ).
- Cycle route sharing footway corridor. Local widening and improved surface
- Strengthened verge adjacent to proposed parking bays..
- Existing / proposed bus stop.

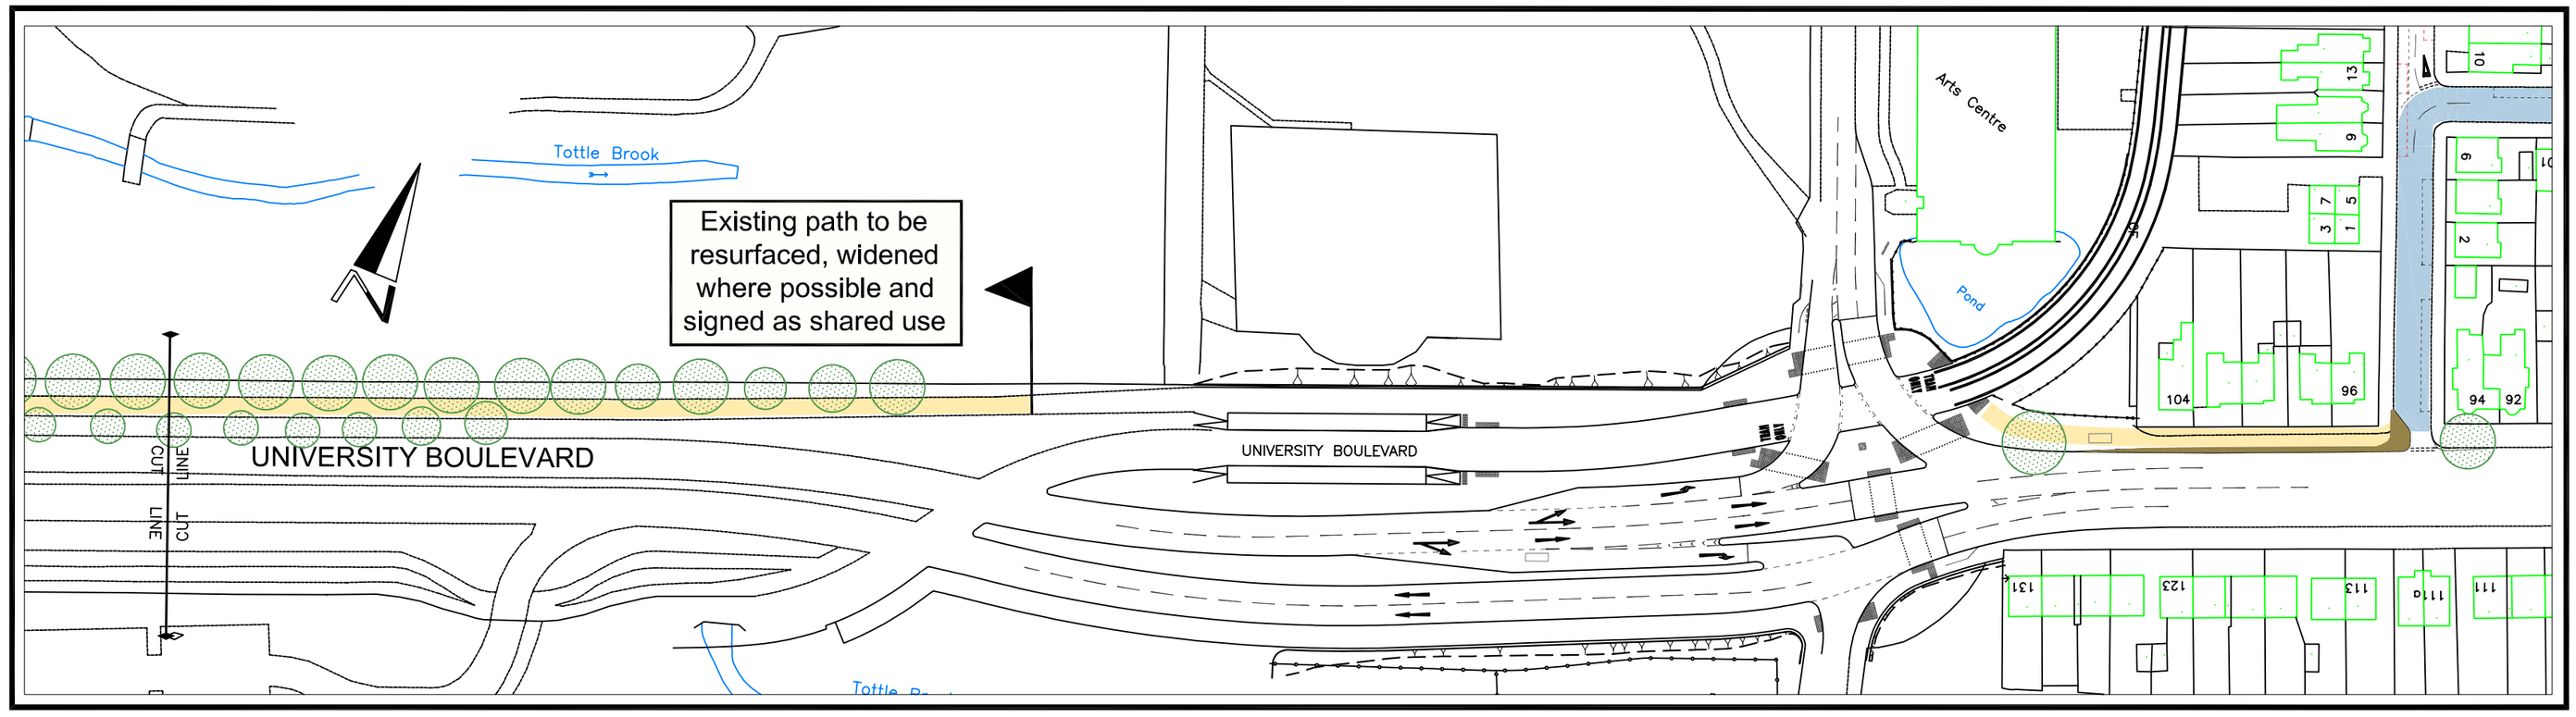

Segment 2 :Beeston Road to University Boulevard East

Original frame size A2 - 594 x 420 mm

Notes

1. This drawing to be read in conjunction with Drgs D-18114-201, 203 & 204.
2. Tree locations are indicative only. Actual positions to be measured on site and roots taken into account determining scope of path widening possible.
3. See Sheet 3 for location plan and sheet referencing.

This map is reproduced from Ordnance Survey material with the permission of Ordnance Survey on behalf of the Controller of Her Majesty's Stationary Office © Crown Copyright. Unauthorised reproduction infringes Crown copyright and may lead to prosecution or civil proceedings. Nottingham City Council. O.S. Licence No. 100019317 2011

Revisions

A	Red Line for NET project added.
B	Proposed bay changes revised and lining changed on Beeston Rd.

Nottingham City Council
Development
Highway Design
Loxley House
Station Street
Nottingham
NG2 3NG
Telephone: 0115 915 5555

Scheme
WESTERN_CYCLE_CORRIDOR
PHASE_TWO
SHEET_1

Title
CITY_RD_TO_UNIVERSITY_BOULEVARD
GENERAL_ARRANGEMENT

Drawn	Scale	Date
HJR	1:1000	JAN_2016

Drawing Number	Revision
D/18144/201	B