
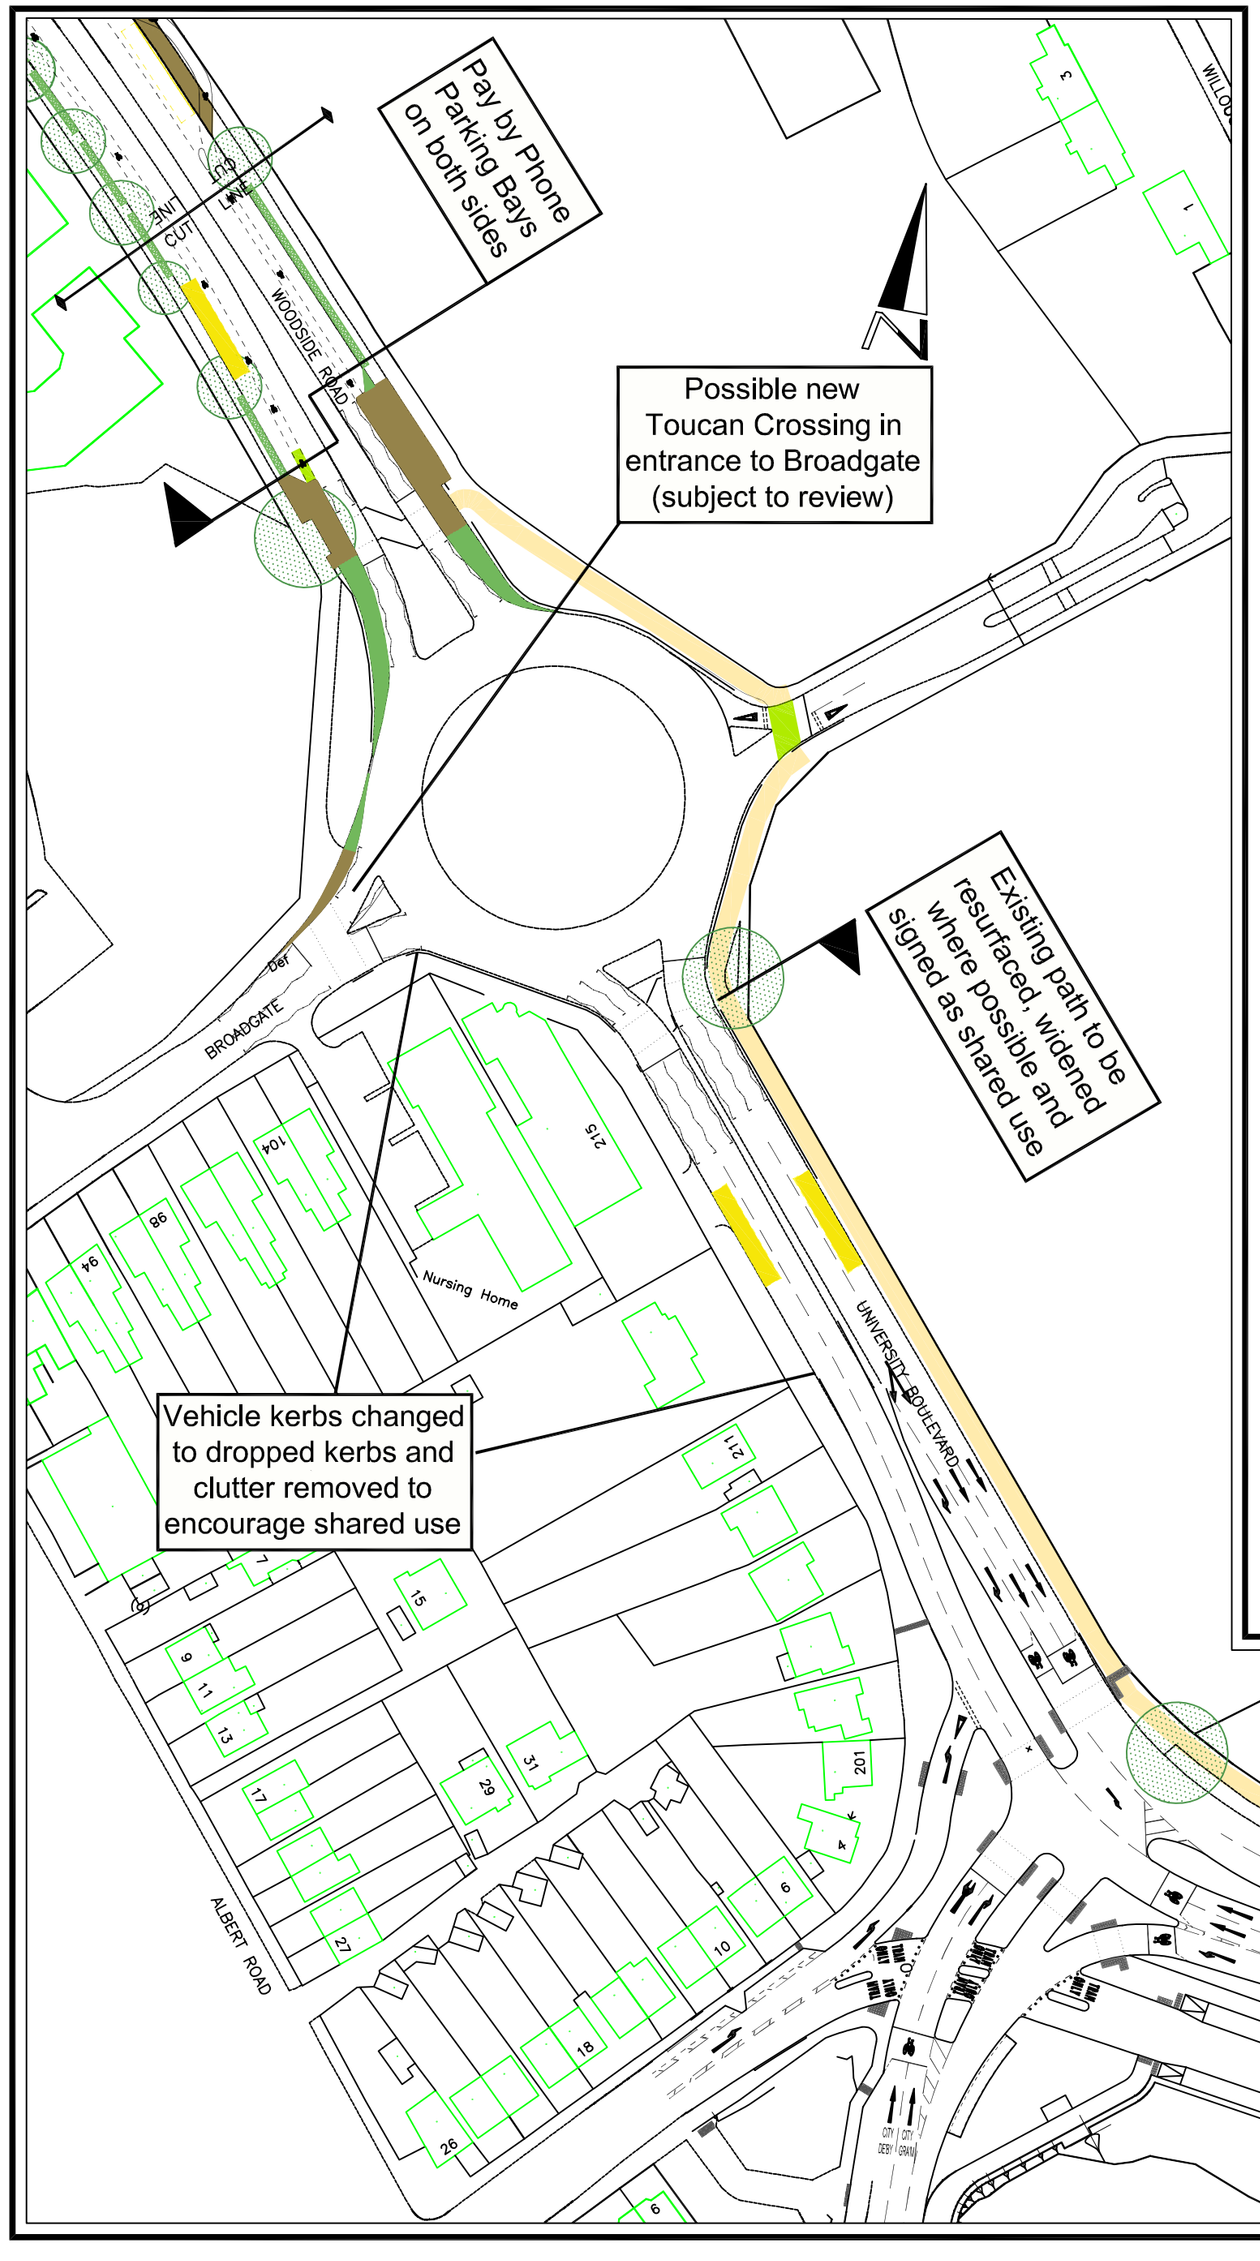


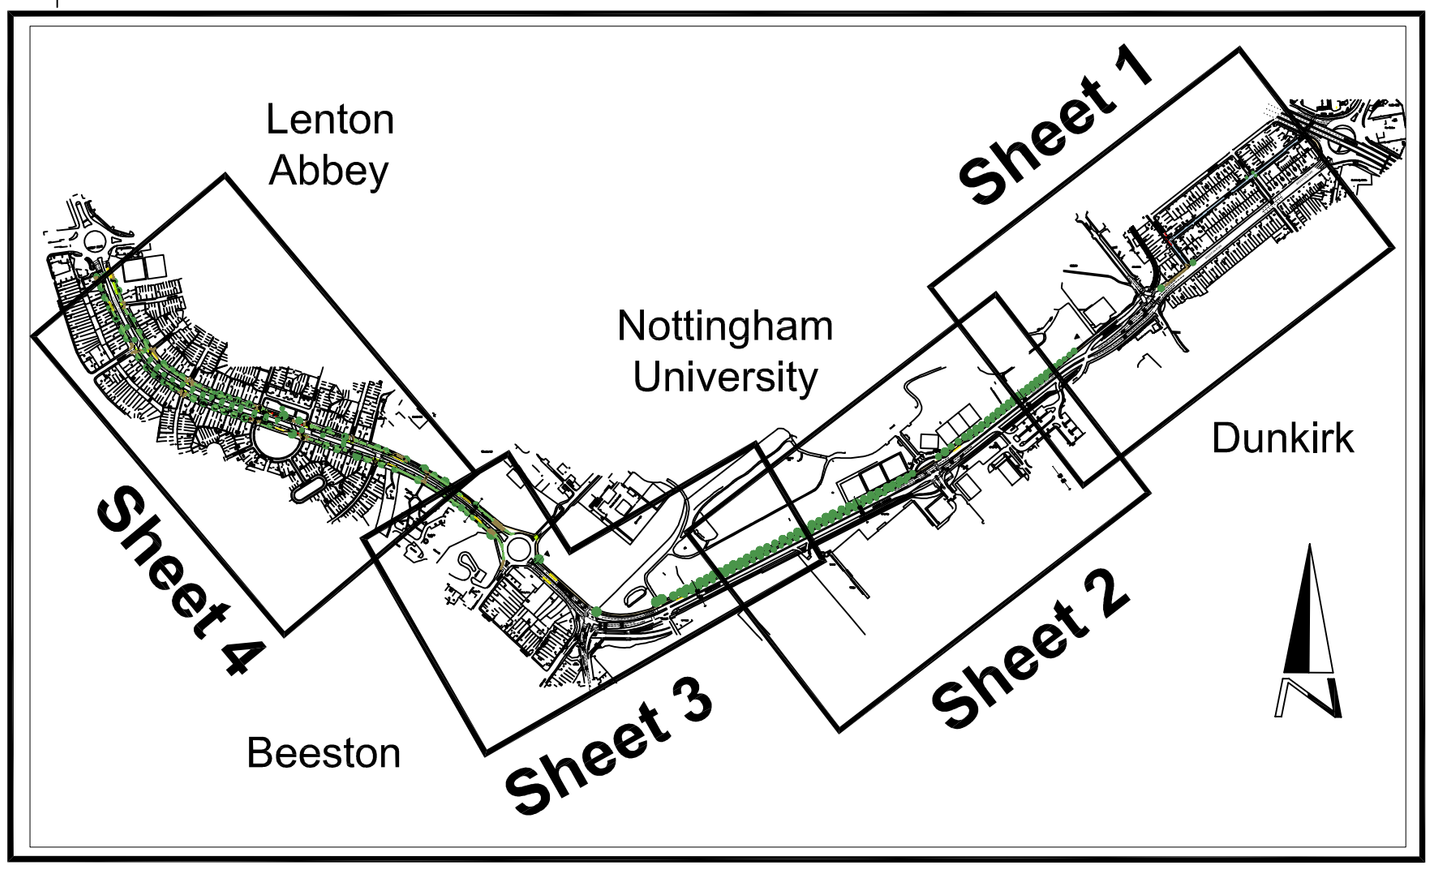

Location Plan and Sheet Reference

Not to Scale

Key

- New verge area in carriageway build out or other existing hard surfaced areas.
- New hard surfaced area in build out or former verge area.
- Existing highway tree (to remain in situ).
- Cycleway highlight in green resin bound surface treatment.
- Strengthened verge adjacent to proposed parking bays.
- Existing / proposed bus stop.
- Combined footway / cycleway to be resurfaced.

Segment 5 : Queens Road East Junction

Notes

1. This drawing to be read in conjunction with Drgs D-18114-201, 203 & 204.
2. Tree locations are indicative only. Actual positions to be measured on site and roots taken into account determining scope of path widening possible.

This map is reproduced from Ordnance Survey material with the permission of Ordnance Survey on behalf of the Controller of Her Majesty's Stationary Office © Crown Copyright. Unauthorised reproduction infringes Crown copyright and may lead to prosecution or civil proceedings. Nottingham City Council. O.S. Licence No. 100019317 2011

Revisions

A	Proposed zone annotation removed.
B	NET red line added
C	Annotations added.

Nottingham City Council

Development

Highway Design

Loxley House
Station Street
Nottingham
NG2 3NG
Telephone: 0115 915 5555

Scheme
WESTERN_CYCLE_CORRIDOR
PHASE_TWO
SHEET_3

Title
UNIVERSITY_BOULEVARD_WEST
GENERAL_ARRANGEMENT

Drawn	Scale	Date
HJR	1:1000	JAN_2016

Drawing Number
D/18144/203

Revision
C

Original frame size A2 - 594 x 420 mm