1

2

see section 2
see section 1

see section 3
see section 2

Cycle route sharing footway corridor. Local widening and improved surface
Proposed 'Residents Parking only' bays
Proposed 'Pay by Phone' parking bays
Proposed 'No Waiting at Any Time' restrictions
Proposed cycle route
Proposed Bus Stop Clearway
Proposed contrast surfacing to highlight cycle route
Existing 'Permit Holders Only past this point' restrictions
Existing 'No Waiting at Any Time' restrictions to be amended
Extension of existing footway and kerbline

Key

© Crown Copyright and database right 2015. Ordnance Survey Licence number 100019317.

Scheme: WESTERN CYCLE CORRIDOR
WOODSIDE ROAD

Title: TRAFFIC REGULATION ORDER 2016
TMP 7148

Scale	Drawn	Date	Drawing Number	Revision
1:1000	AJR	18/11/2015	TM/AR/TMP7148/02	1

Nottingham City Council
Development
Traffic Management
Loxley House
Station Street
Nottingham
NG2 3NG
Telephone: 0115 8765245

Original frame size A3 (420 x 297mm)



© Crown Copyright and database right 2015. Ordnance Survey Licence number 100019317.

Scheme

WESTERN CYCLE CORRIDOR
WOODSIDE ROAD


Title

TRAFFIC REGULATION ORDER 2016
TMP 7148

Scale	Drawn	Date	Drawing Number	Revision
1:1000	AJR	18/11/2015	TM/AR/TMP7148/03	

Nottingham City Council
Development
Traffic Management
Loxley House
Station Street
Nottingham
NG2 3NG
Telephone: 0115 8765245

Original frame size A3 (420 x 297mm)

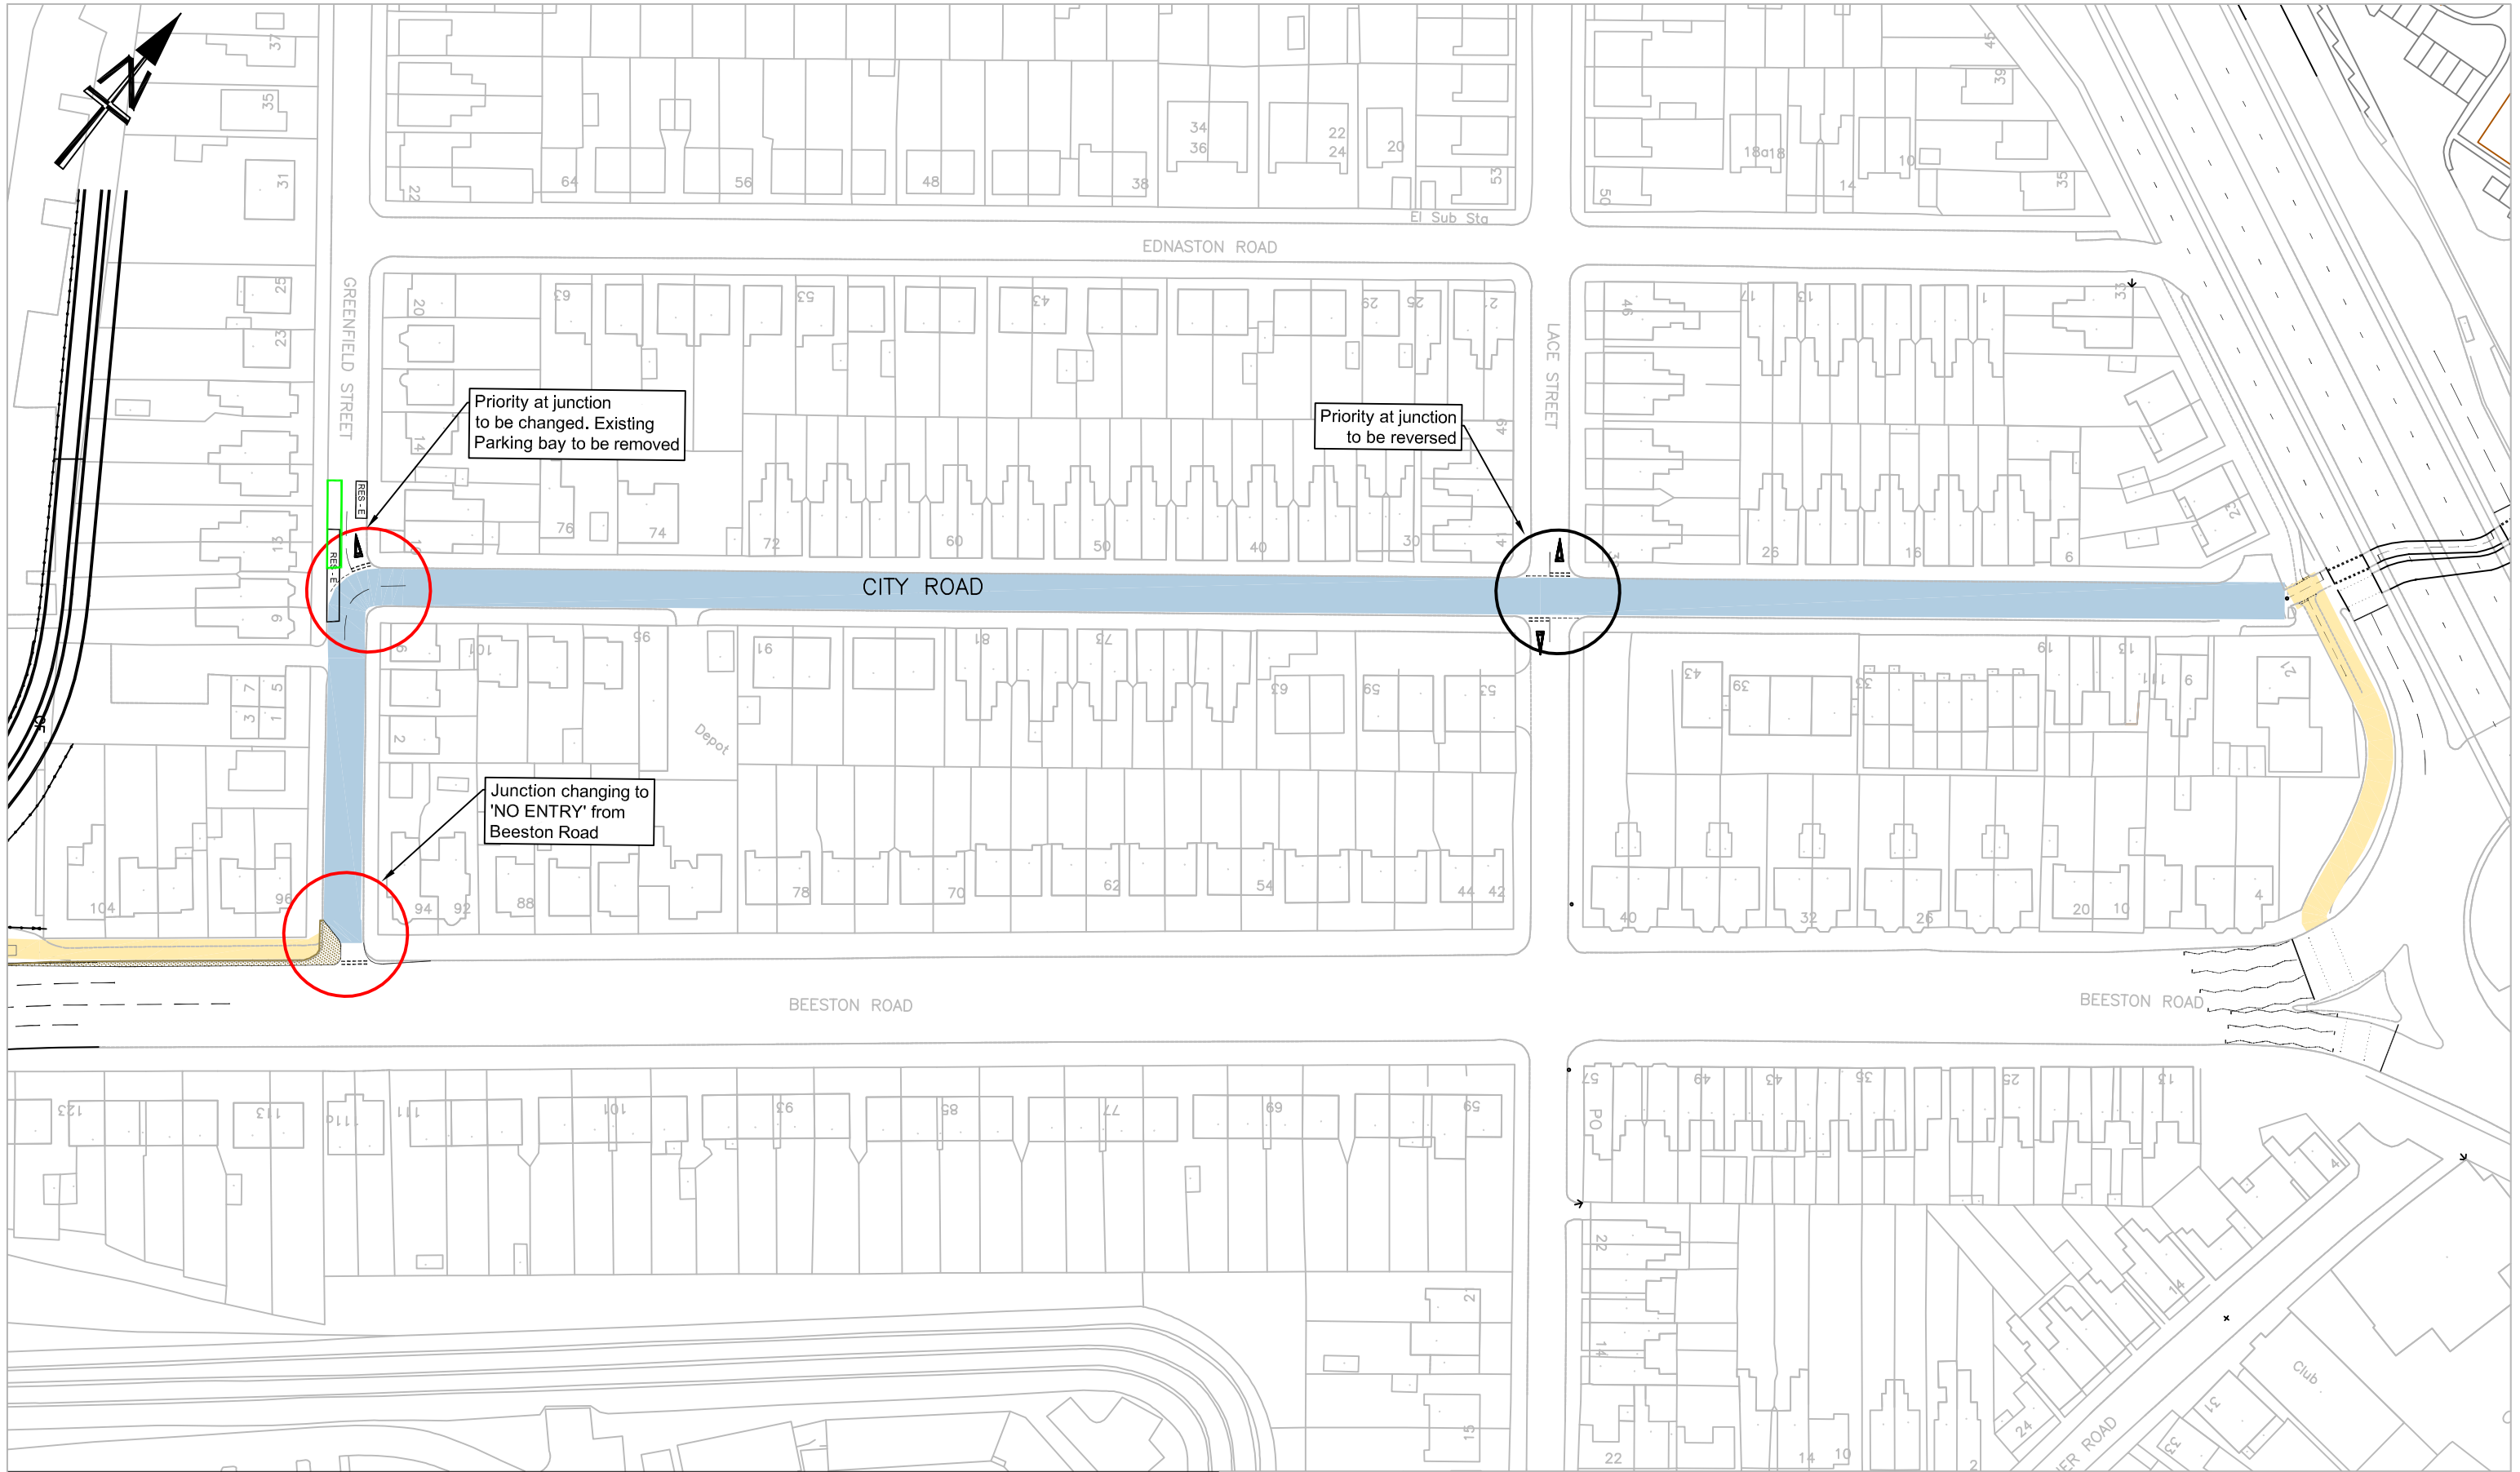

KEY

- On carriageway 'Cycle Street' treatment
- New hard surfaced area forms build out.
- Cycle route sharing footway corridor. Local widening and improved surface
- RES - E — Existing Residents Parking bay to be relocated
- Proposed site for relocated Residents Parking bay

© Crown Copyright and database right 2015. Ordnance Survey Licence number 100019317.

Scheme: WESTERN CYCLE CORRIDOR
WOODSIDE ROAD

Title: TRAFFIC REGULATION ORDER 2016
TMP 7148

Scale	Drawn	Date	Drawing Number	Revision
1:1000	AJR	19/01/2016	TM/AR/TMP7148/01	2

Nottingham City Council
Development
Traffic Management
Loxley House
Station Street
Nottingham
NG2 3NG
Telephone: 0115 8765245

Original frame size A3 (420 x 297mm)