


Segment 3 - Multiyork to Castle Bridge Rd

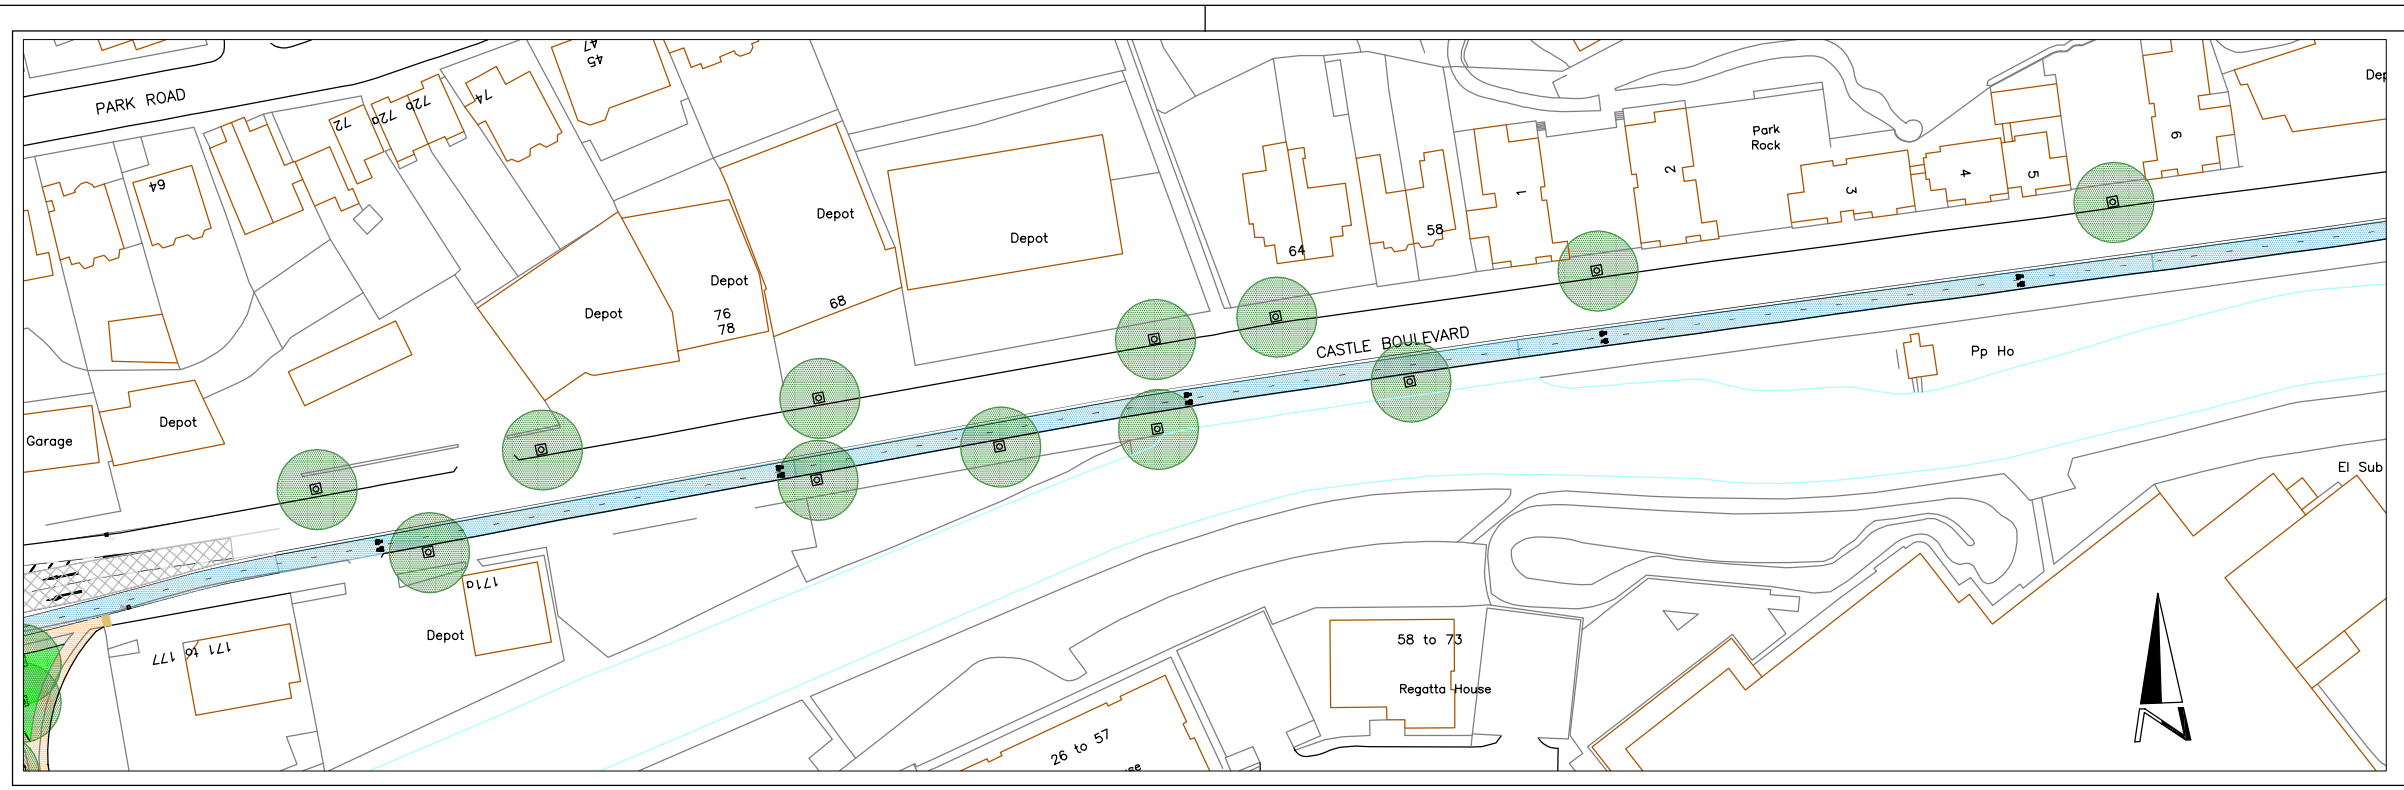

Segment 4 - Castle Bridge Rd to Abbey Bridge

Notes

- Segregated Cycle Lane
- Soft landscaping area potentially comprising SUDS
- Shared footway / cycleway
- Existing mature tree
- Highlighted Surface finish in cycle gateway and conflict areas

This map is reproduced from Ordnance Survey material with the permission of Ordnance Survey on behalf of the Controller of Her Majesty's Stationary Office © Crown Copyright. Unauthorised reproduction infringes Crown copyright and may lead to prosecution or civil proceedings. Nottingham City Council. O.S. Licence No. 100019317 2011

Revisions

Nottingham City Council

Development

Highway Design

Loxley House
Station Street
Nottingham
NG2 3NG
Telephone: 0115 915 5555

Scheme
WESTERN_CYCLE_CORRIDOR
PHASE_ONE
CASTLE_BOULEVARD_WEST

Title
GENERAL_ARRANGEMENT
SHEET_2

Drawn	Scale	Date
HJR	1:1000	AUG_2015

Drawing Number	Revision
D_18144_002	__

Original frame size A2 - 594 x 420 mm