
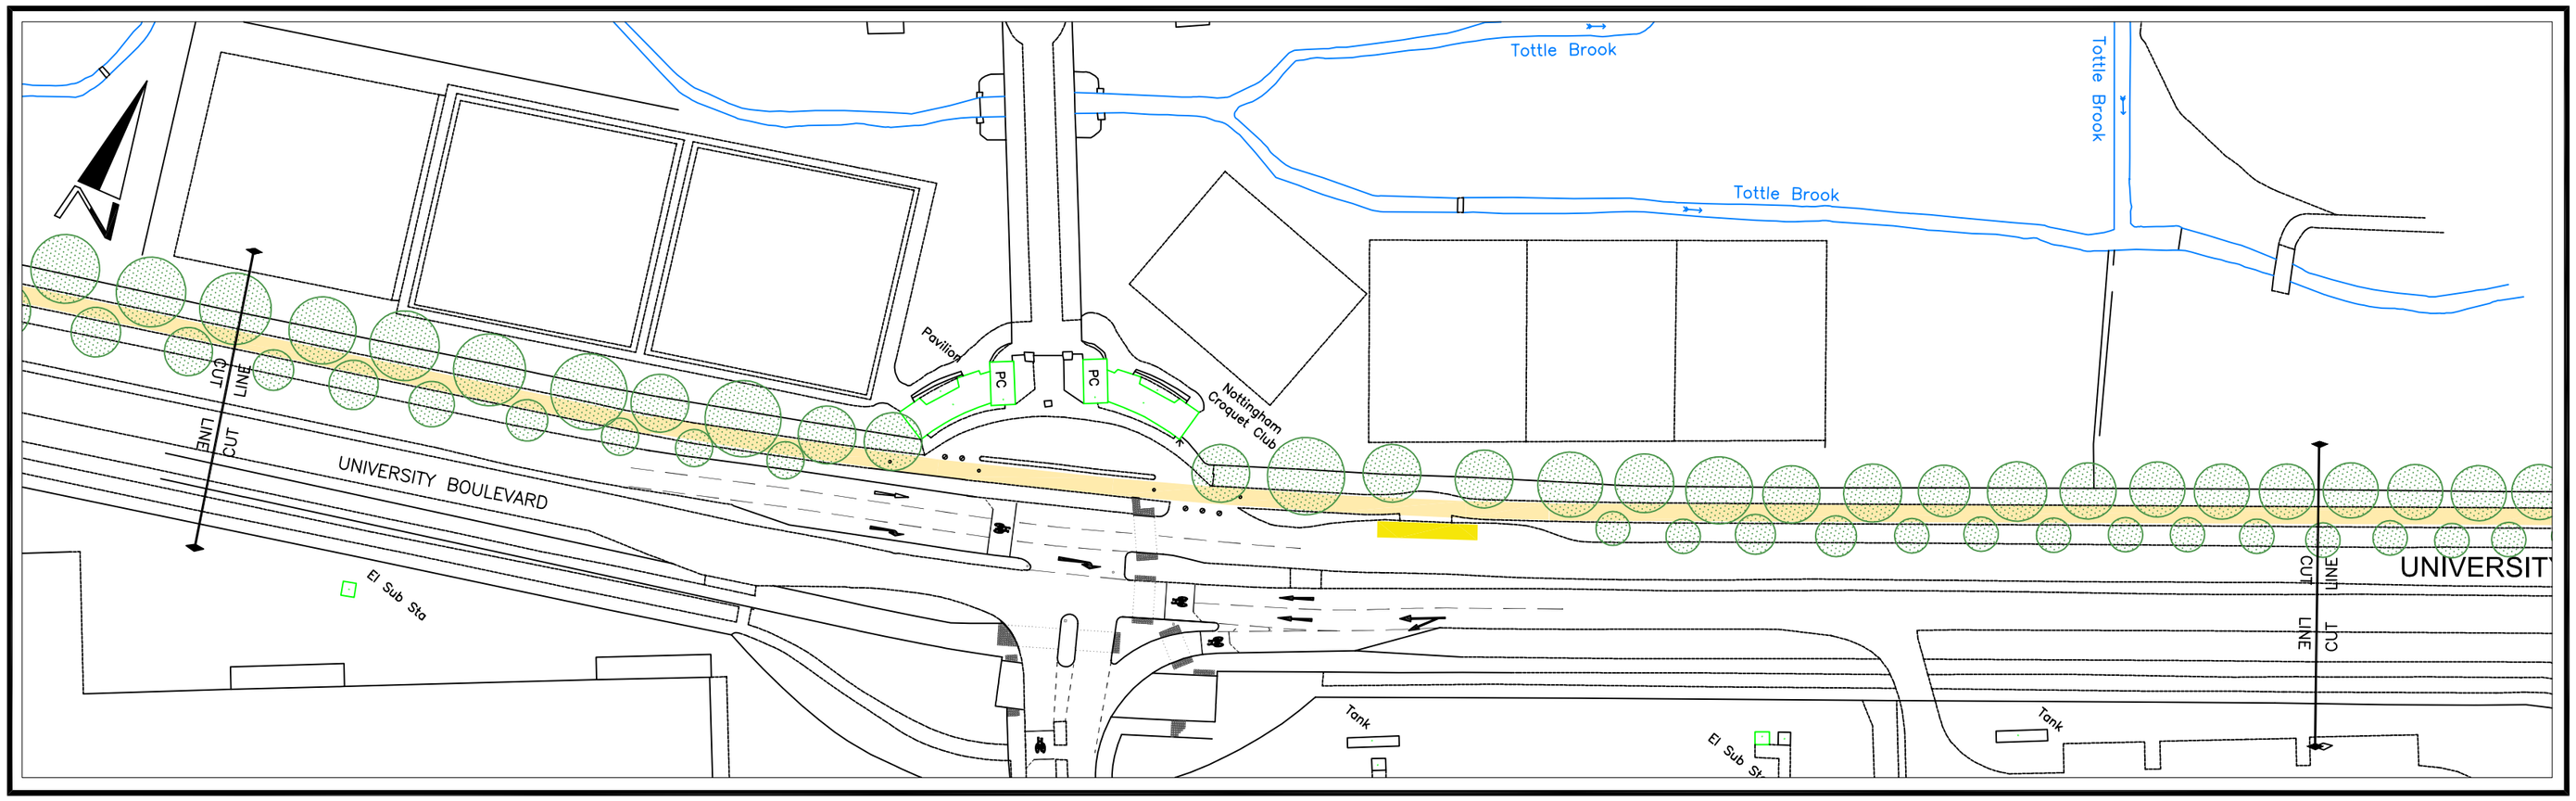


Segment 3 : University Blvd East to University Blvd Central

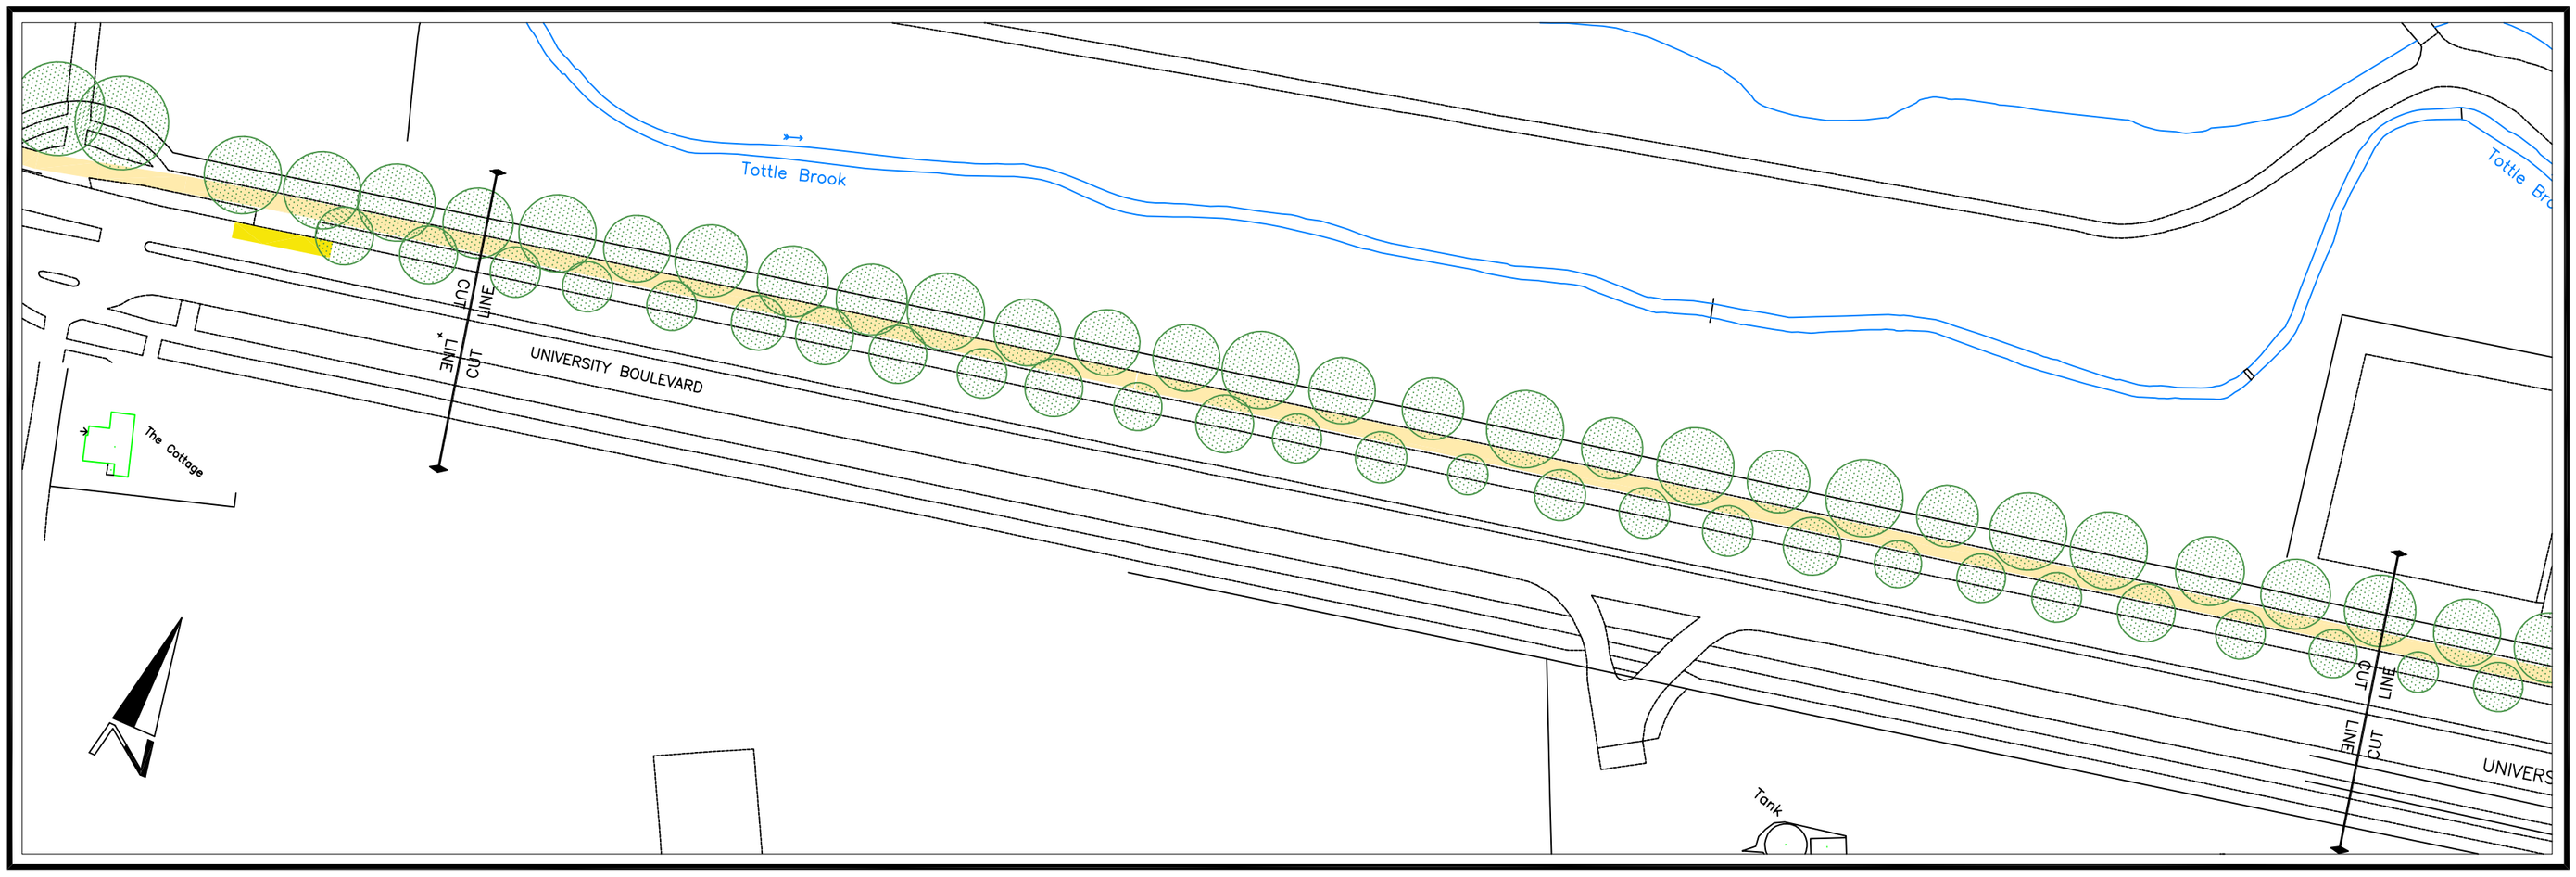

Key

Existing highway tree (to remain in situ).

Existing / proposed bus stop.

Combined footway / cycleway to be resurfaced.

Segment 4 : University Blvd Central to University Blvd West

Notes

1. This drawing to be read in conjunction with Drgs D-18114-201, 203 & 204.
2. Tree locations are indicative only. Actual positions to be measured on site and roots taken into account determining scope of path widening possible.

This map is reproduced from Ordnance Survey material with the permission of Ordnance Survey on behalf of the Controller of Her Majesty's Stationary Office © Crown Copyright. Unauthorised reproduction infringes Crown copyright and may lead to prosecution or civil proceedings. Nottingham City Council. O.S. Licence No. 100019317 2011

Revisions

Nottingham City Council

Development

Highway Design

Loxley House
Station Street
Nottingham
NG2 3NG

Telephone: 0115 915 5555

Scheme
WESTERN_CYCLE_CORRIDOR
PHASE_TWO
SHEET_2

Title
UNIVERSITY_BOULEVARD
GENERAL_ARRANGEMENT

Drawn	Scale	Date
HJR	1:1000	SEPT_2015

Drawing Number
D/18144/202

Revision

Original frame size A2 - 594 x 420 mm