

Key

- New verge area in carriageway build out or other existing hard surfaced areas.
- New hard surfaced area in build out or former verge area.
- Existing highway tree (to remain in situ).
- Cycleway highlight in green resin bound surface treatment.
- Strengthened verge adjacent to proposed parking bays..
- Existing / proposed bus stop.

Segment 7 : Austrey Avenue to Derby Road

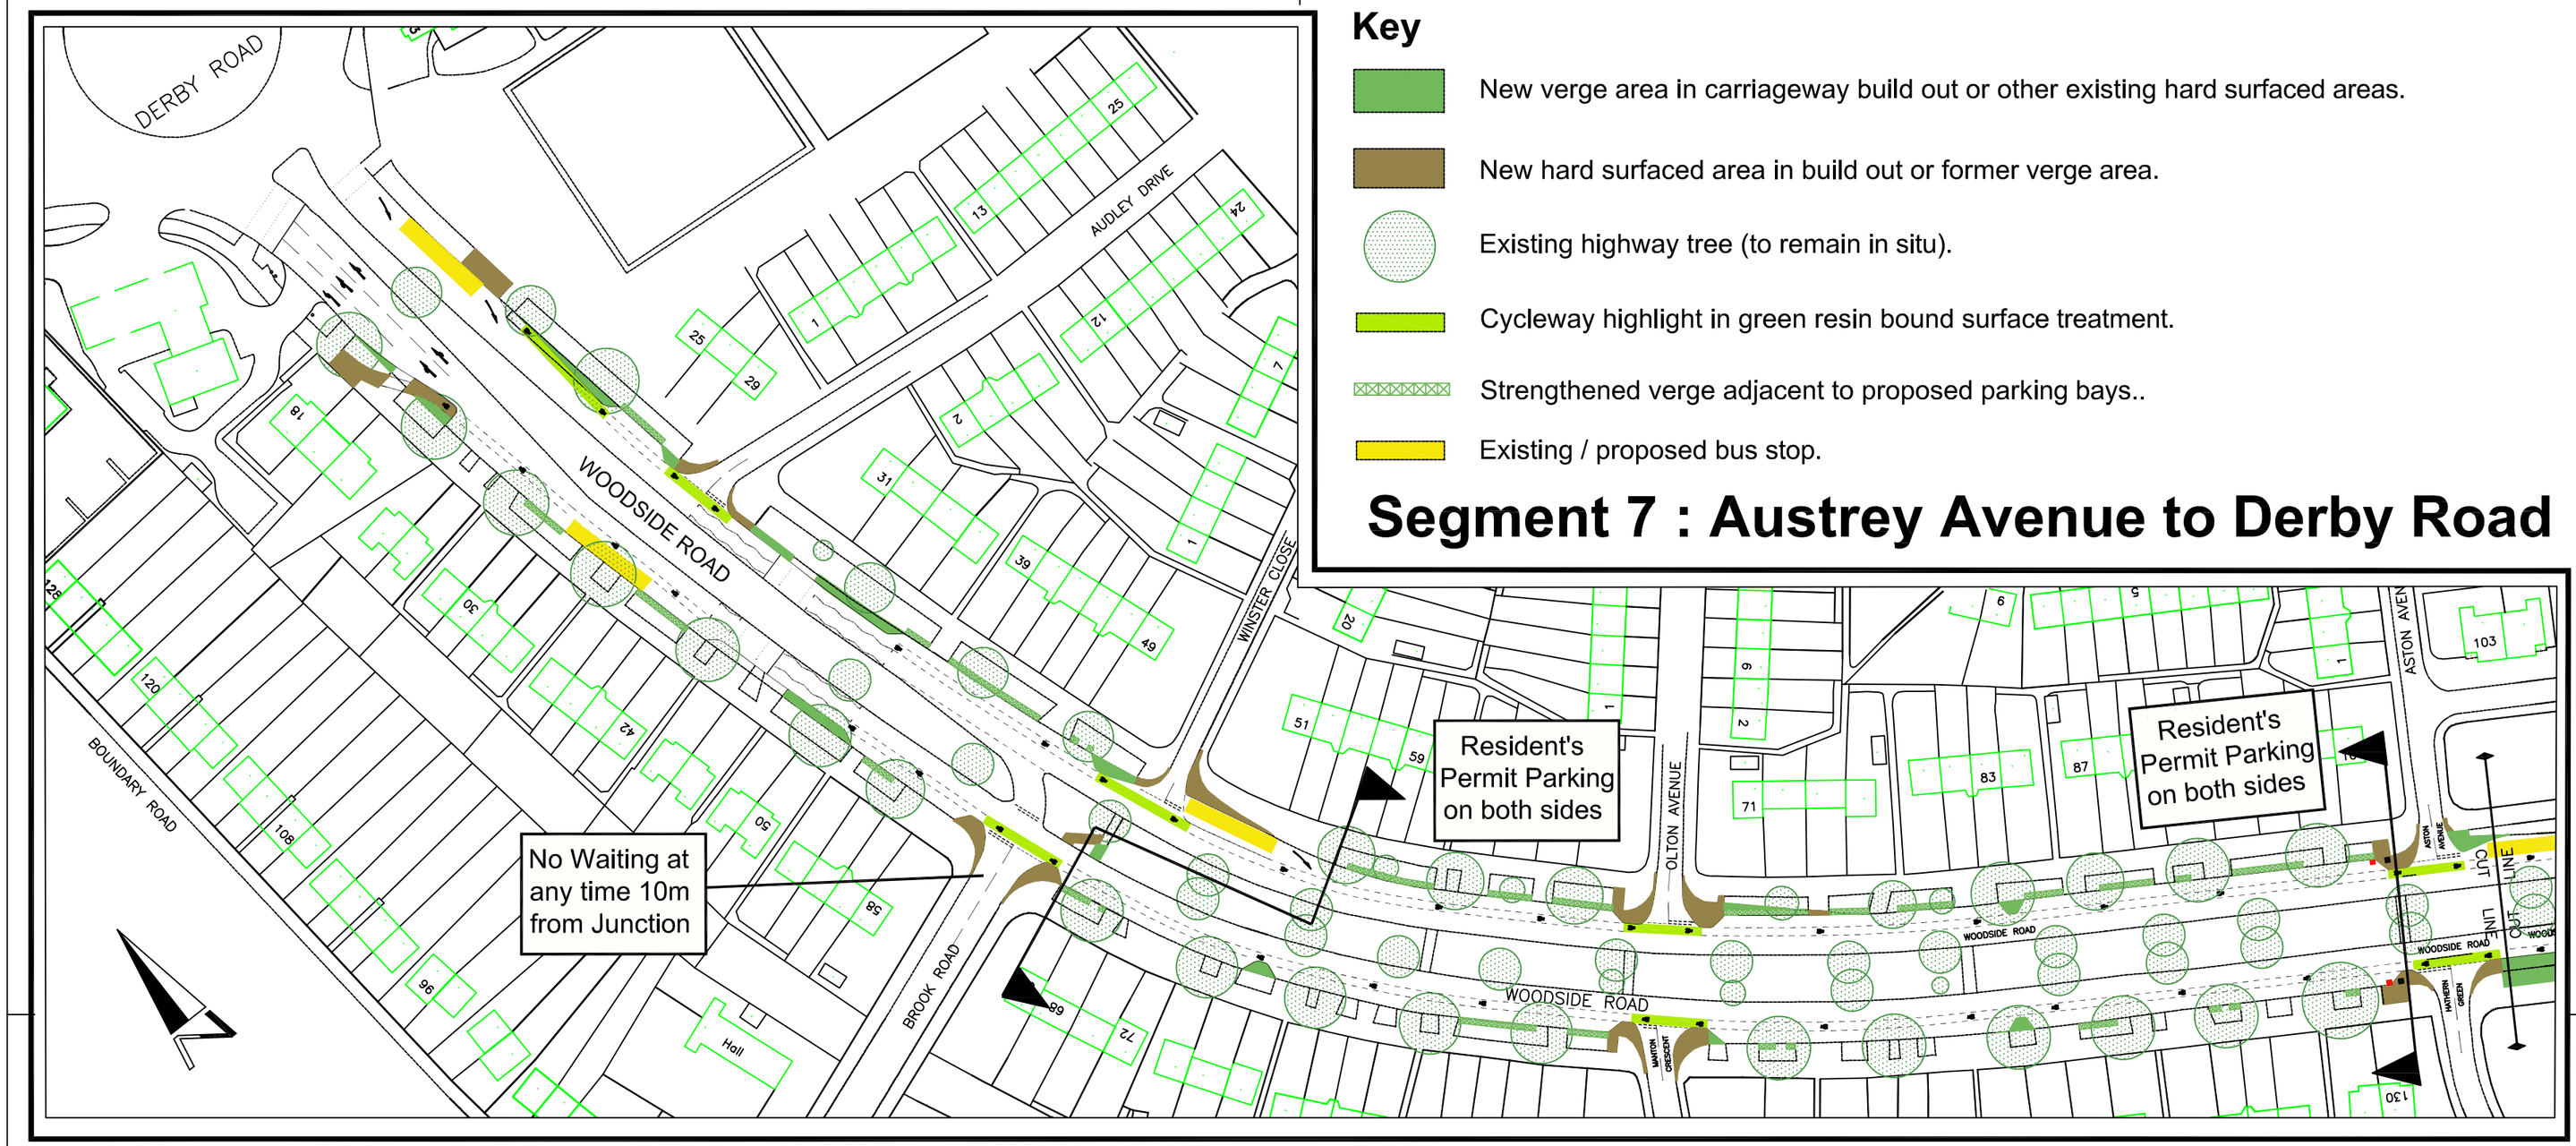

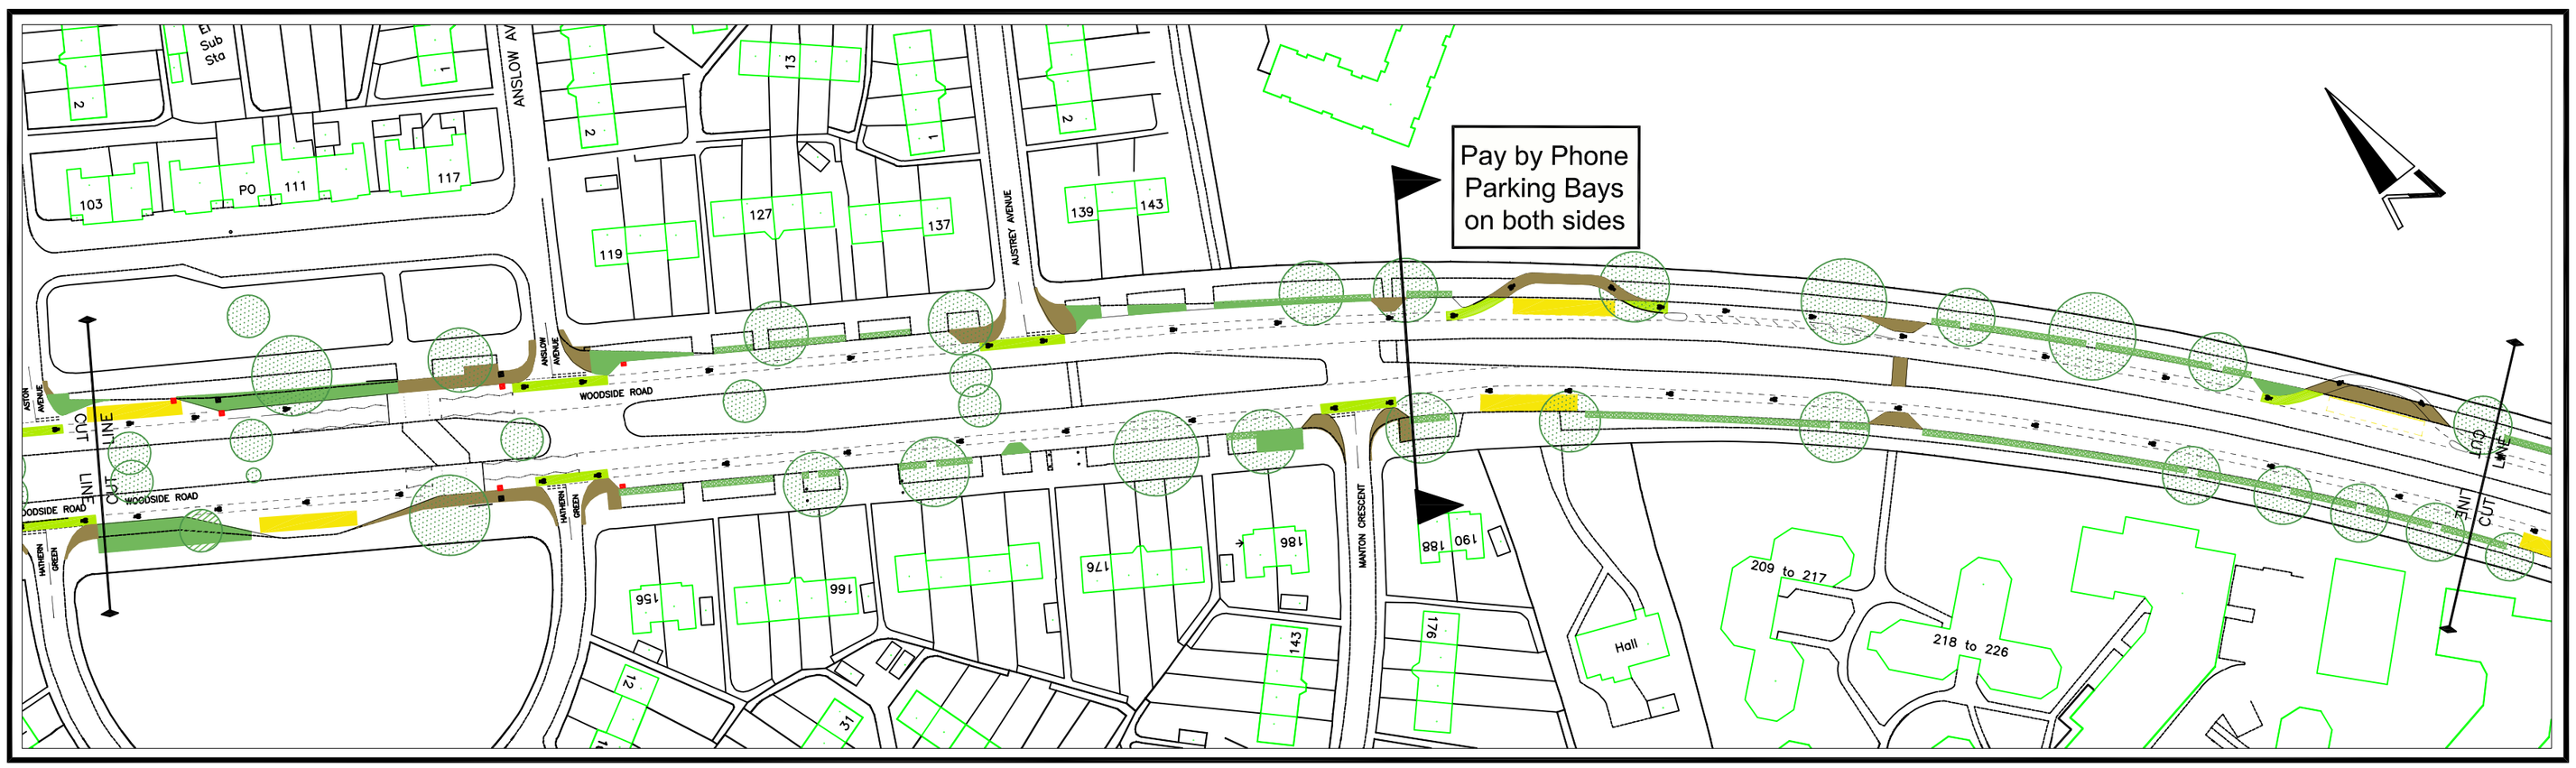

Segment 6 : Broadgate to Austrey Avenue

Original frame size A2 - 594 x 420 mm

Notes

1. This drawing to be read in conjunction with Drgs D-18114-201, 203 & 204.
2. Tree locations are indicative only. Actual positions to be measured on site and roots taken into account determining scope of path widening possible.

This map is reproduced from Ordnance Survey material with the permission of Ordnance Survey on behalf of the Controller of Her Majesty's Stationary Office © Crown Copyright. Unauthorised reproduction infringes Crown copyright and may lead to prosecution or civil proceedings. Nottingham City Council. O.S. Licence No. 100019317 2011

Revisions

A	Proposed zone annotation removed.
B	Priory Island alignment & parking details updated.

Nottingham City Council

Development

Highway Design

Loxley House
Station Street
Nottingham
NG2 3NG
Telephone: 0115 915 5555

Scheme
WESTERN_CYCLE_CORRIDOR PHASE_TWO SHEET_4

Title
WOODSIDE_ROAD GENERAL_ARRANGEMENT

Drawn	Scale	Date
HJR	1:1000	JAN_2016

Drawing Number	Revision
D/18144/204	B