
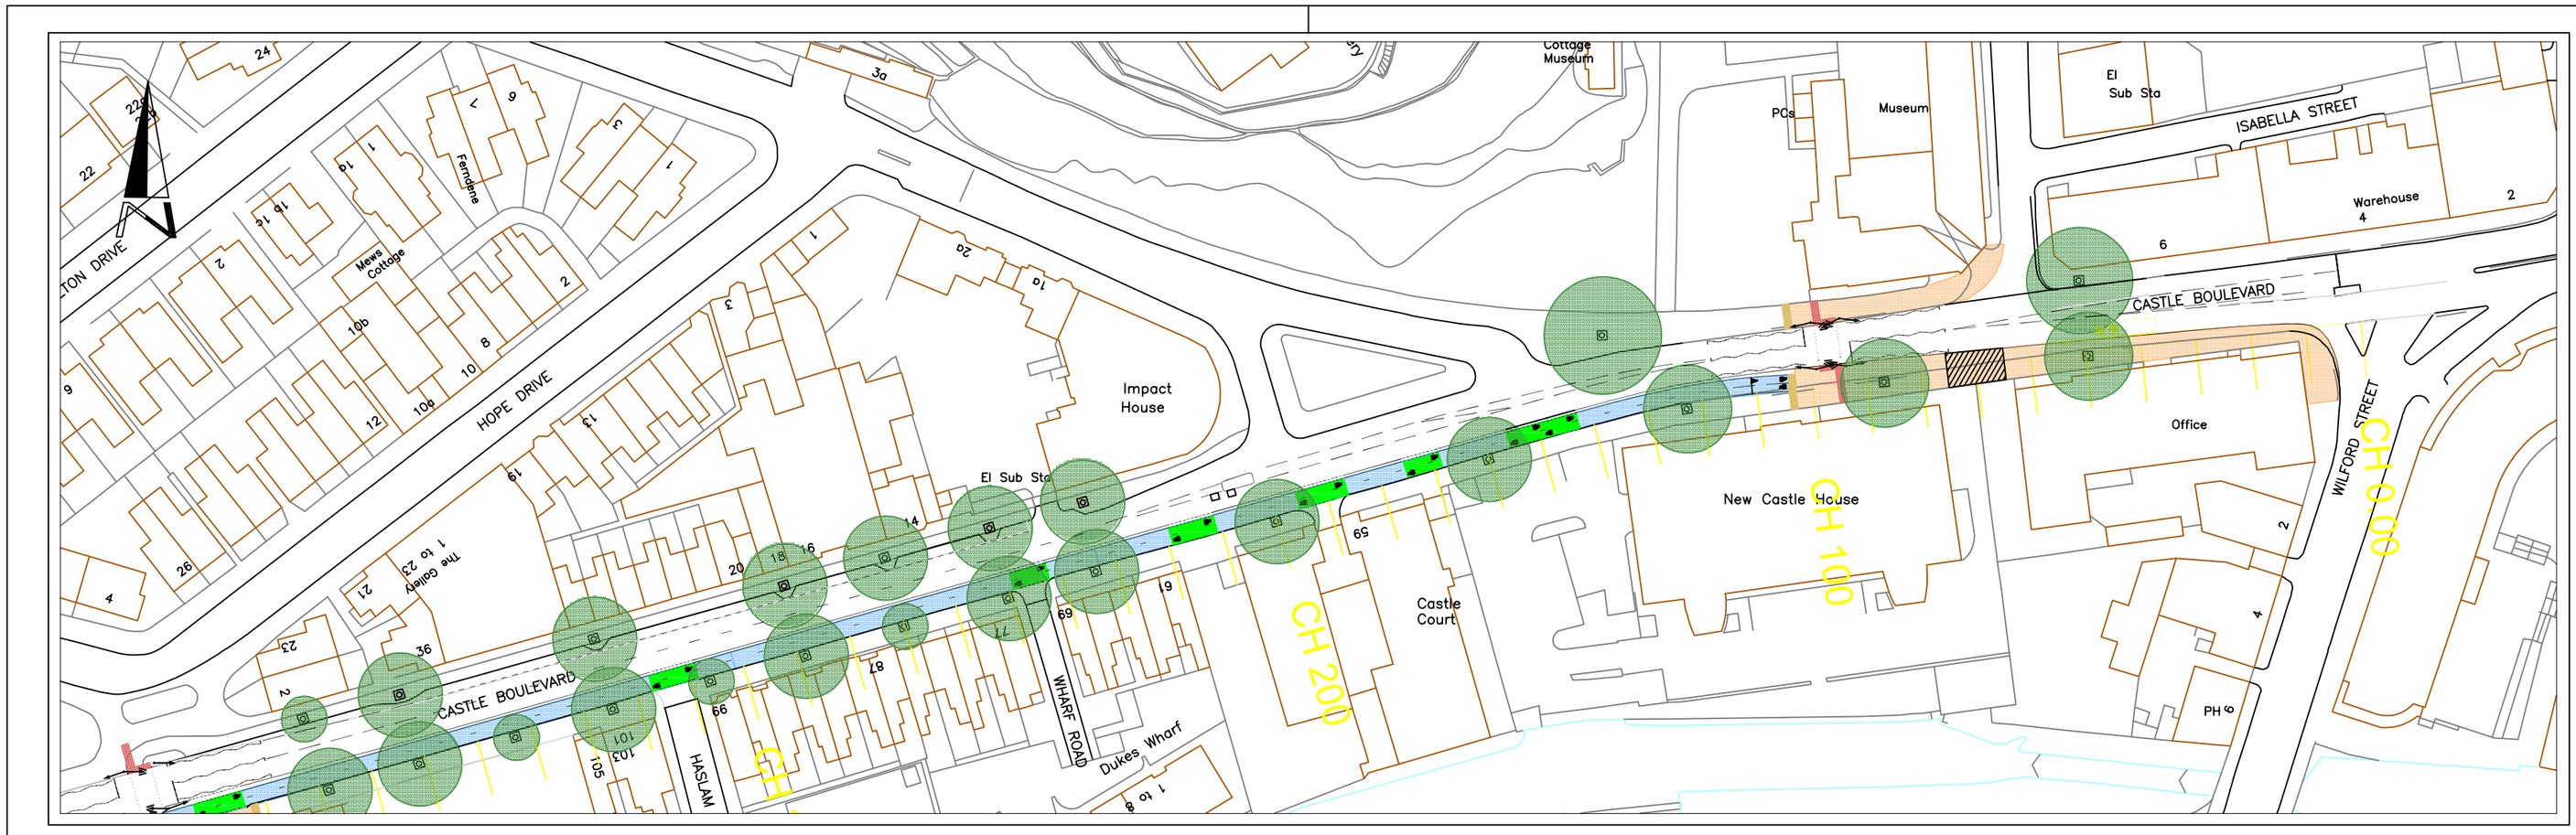


Segment One - Castle Road Junction to Fishpond Drive Crossing

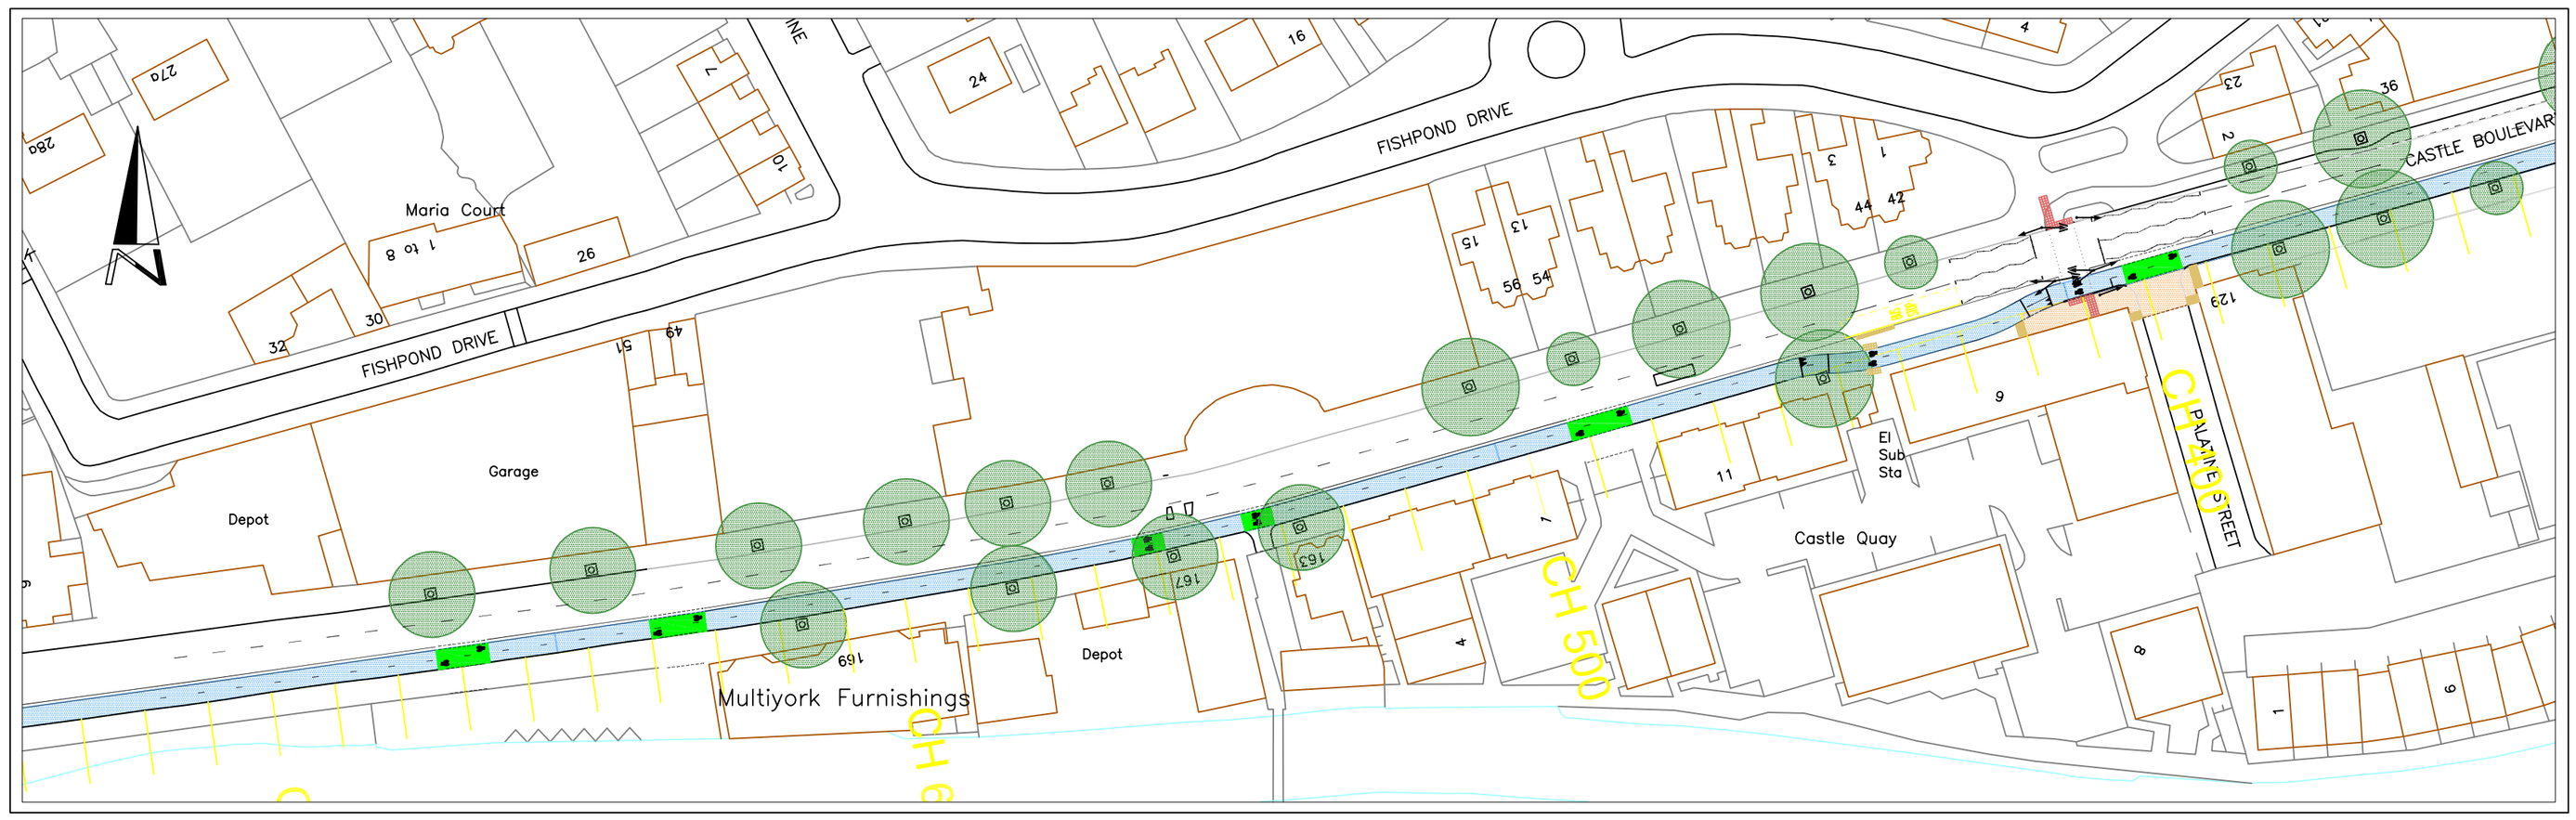

Segment Two - Fishpond Drive Crossing to Multiyork Furnishers

Notes

- Segregated Cycle Superhighway
- Highlighted surface finish in cycle gateways and conflict areas
- Shared footway / cycleway areas
- Existing mature tree to remain
- Block Paved Vehicle Entrance

This map is reproduced from Ordnance Survey material with the permission of Ordnance Survey on behalf of the Controller of Her Majesty's Stationary Office © Crown Copyright. Unauthorised reproduction infringes Crown copyright and may lead to prosecution or civil proceedings. Nottingham City Council. O.S. Licence No. 100019317 2011

Revisions

A Position of eastern tie in amended.

B Floating Bus Stop added at Fishpond Drive.

Nottingham City Council

Development

Highway Design

Loxley House
Station Street
Nottingham
NG2 3NG

Telephone: 0115 915 5555

Scheme
WESTERN_CYCLE_CORRIDOR PHASE_ONE CASTLE_RD-DUNKIRK

Title
GENERAL_ARRANGEMENT SHEET_1

Drawn	Scale	Date
HJR	1/1000	AUG-2015

Drawing Number	Revision
D/18144/001	B

Original frame size A2 - 594 x 420 mm