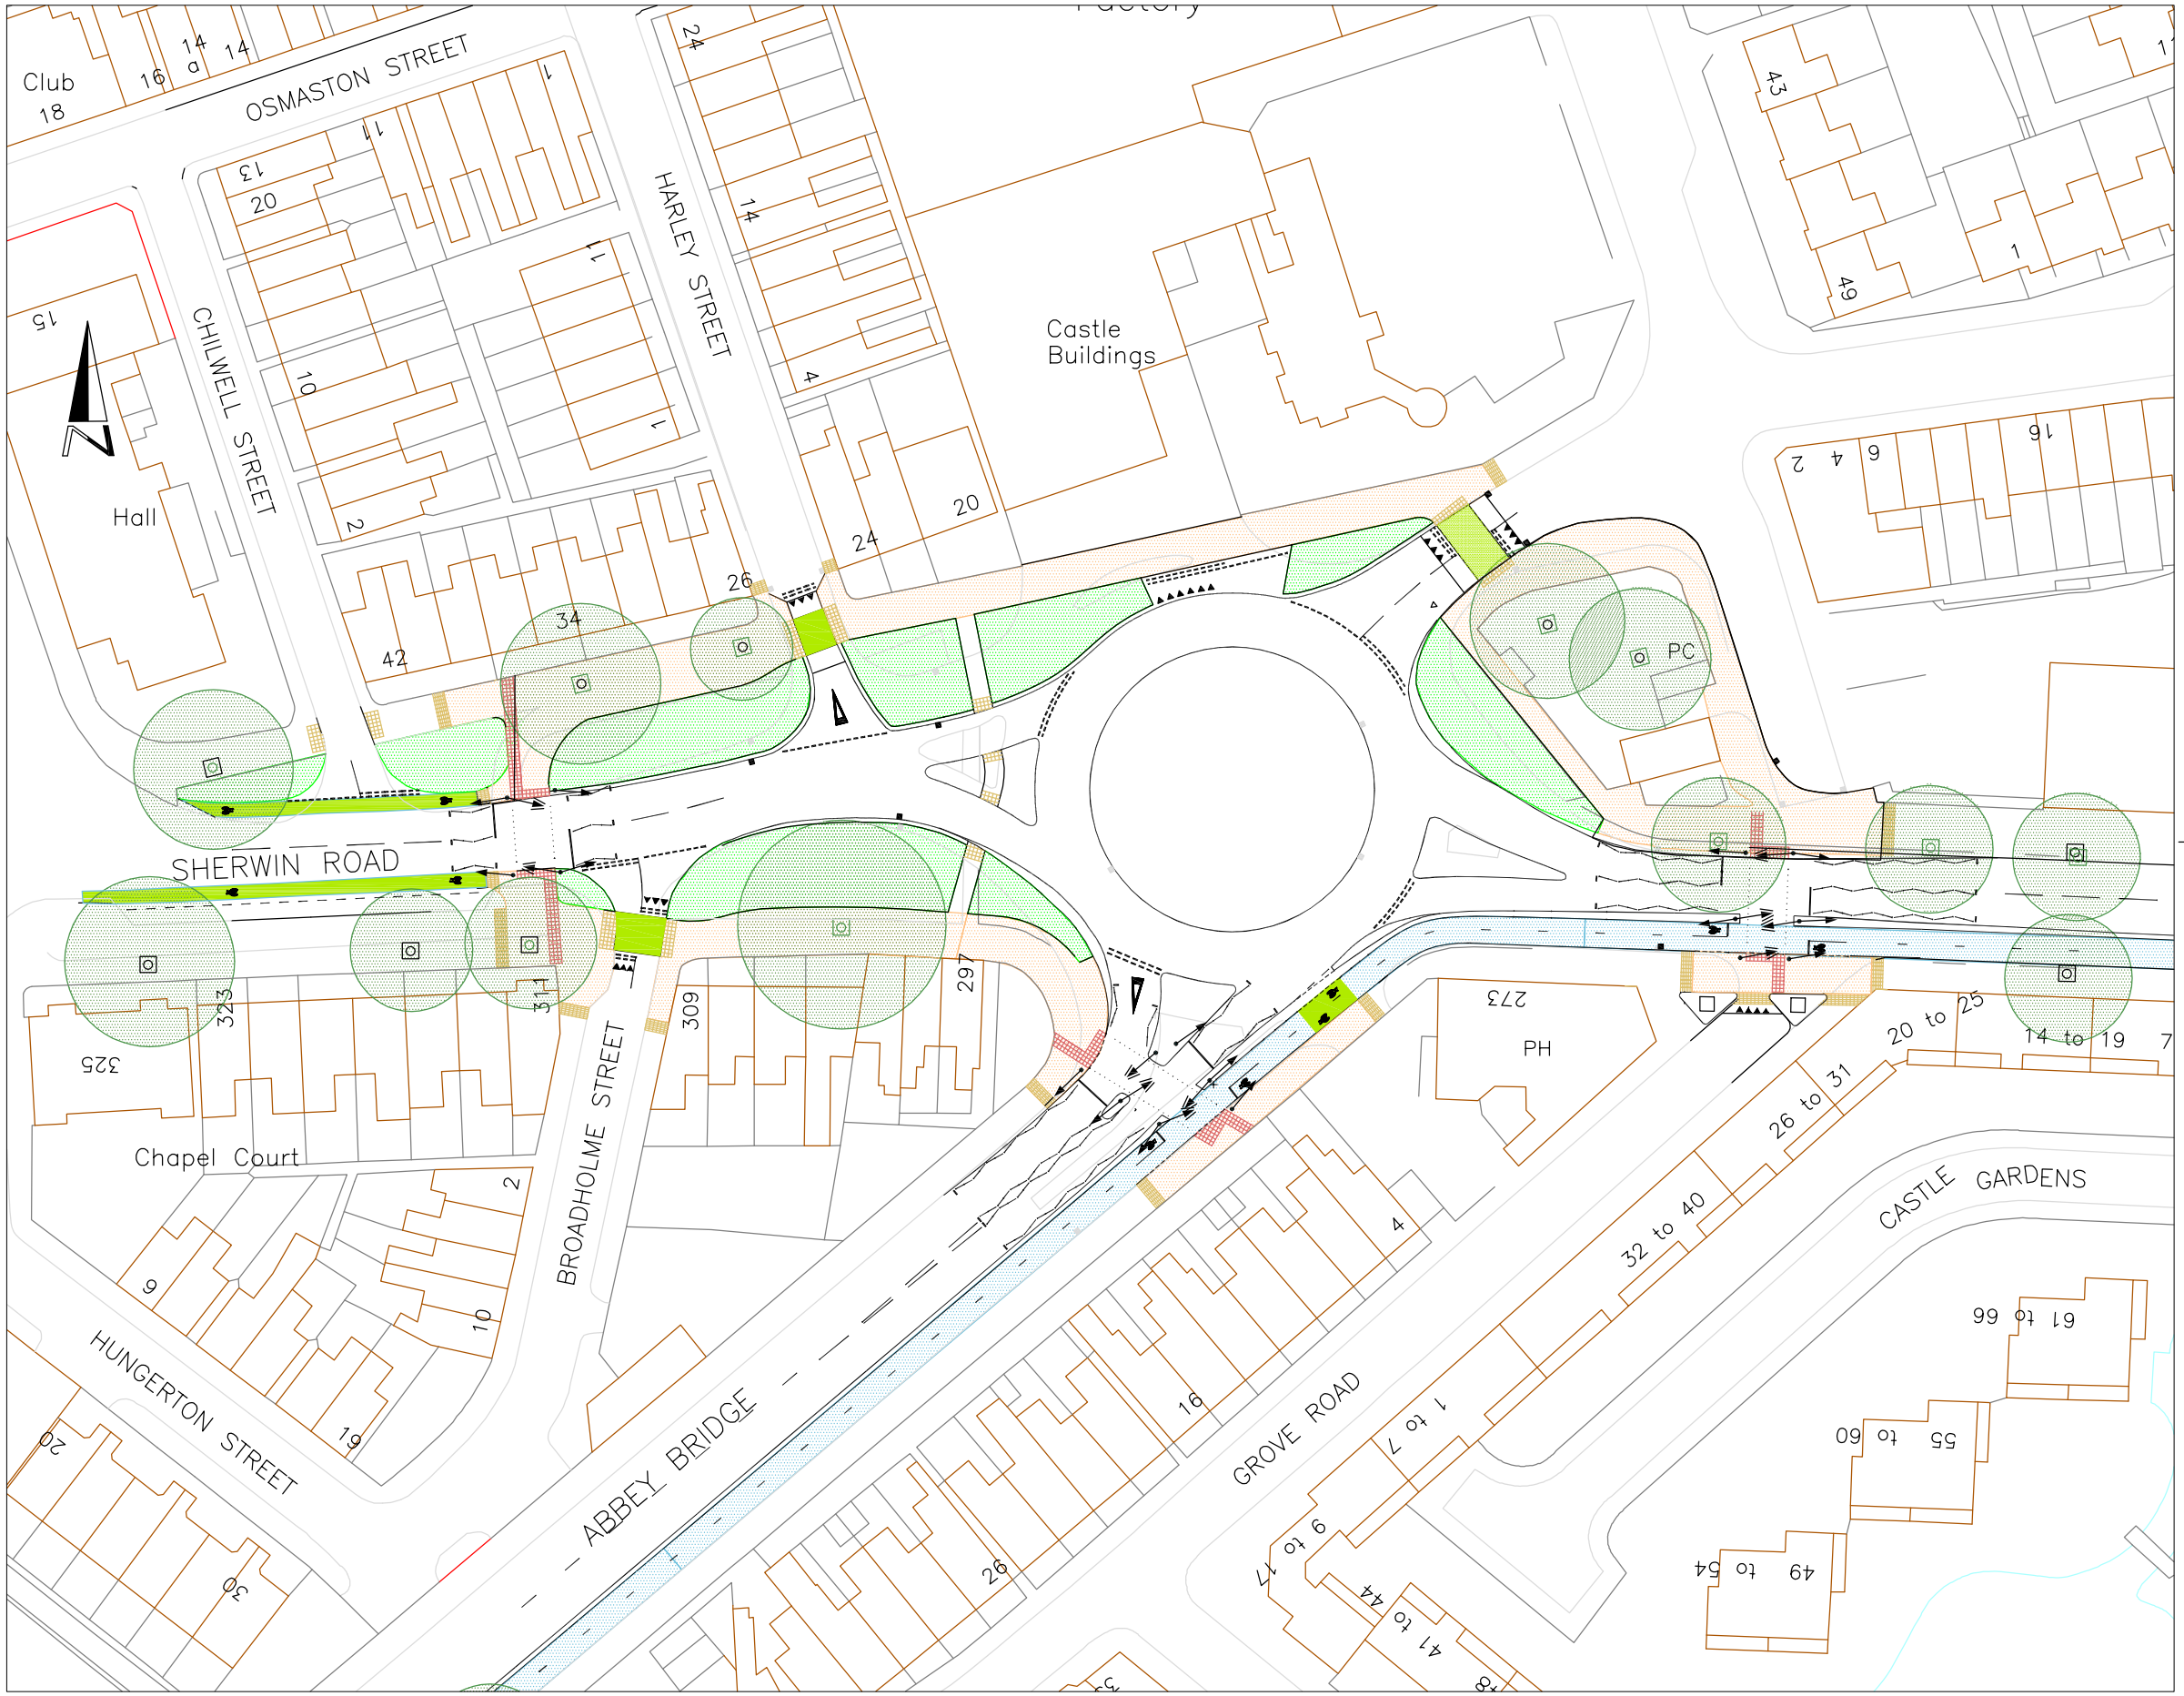


Notes

- Segregated Cycle Lane
- Soft landscaping area potentially comprising SUDS
- Shared footway / cycleway
- Existing mature tree
- Highlighted Surface finish in cycle gateways and conflict areas

This map is reproduced from Ordnance Survey material with the permission of Ordnance Survey on behalf of the Controller of Her Majesty's Stationary Office © Crown Copyright. Unauthorised reproduction infringes Crown copyright and may lead to prosecution or civil proceedings. Nottingham City Council. O.S. Licence No. 100019317 2011

Revisions

Nottingham City Council

Development

Highway Design

Loxley House
Station Street
Nottingham
NG2 3NG
Telephone: 0115 915 5555

Scheme
WESTERN_CYCLE_CORRIDOR PHASE_ONE ABBEY_BRIDGE_ROUNDABOUT

Title
GENERAL_ARRANGEMENT SHEET_3

Drawn	Scale	Date
HJR	1:500	AUG_2015

Drawing Number	Revision
D_18144_003	-

Original frame size A2 - 594 x 420 mm