
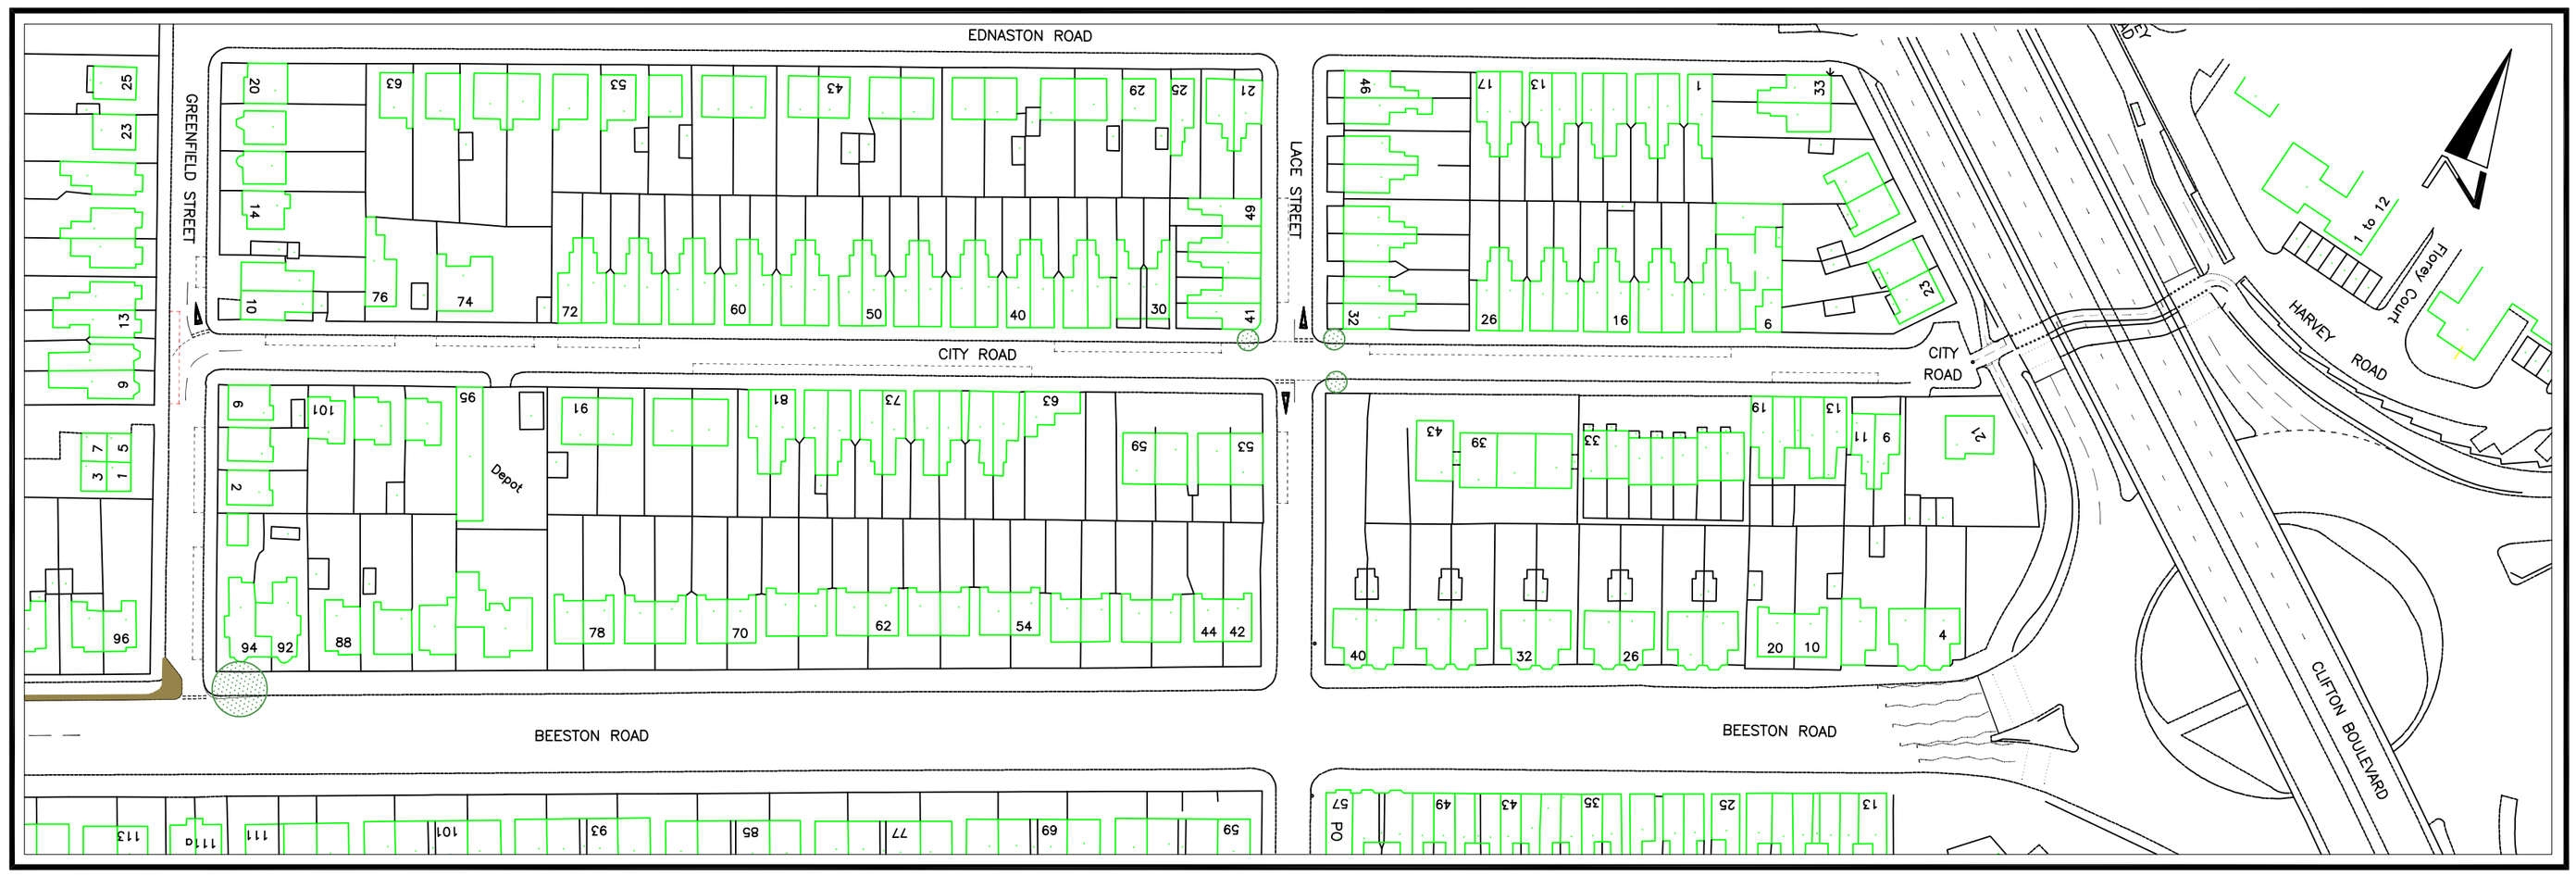


Segment 1 : City Road to Beeston Road

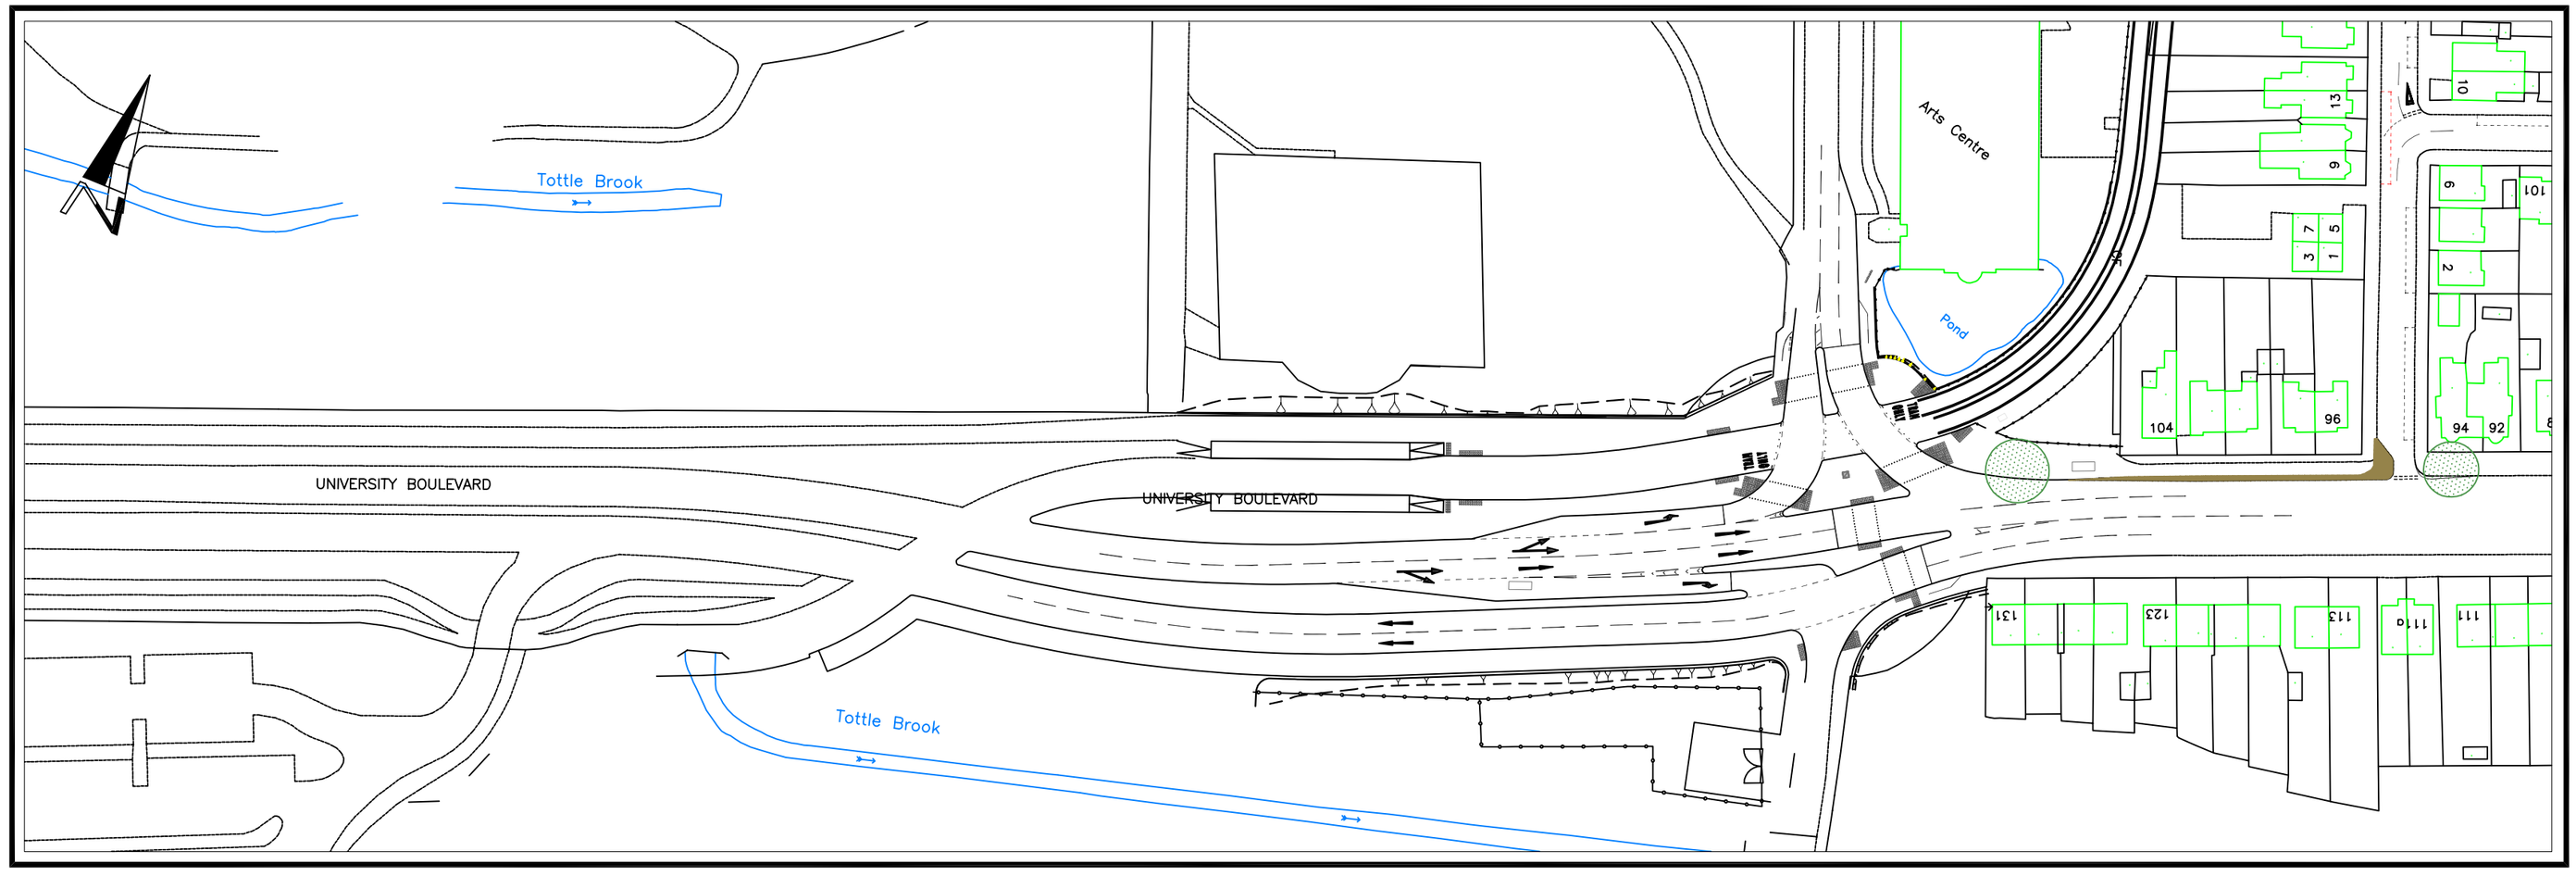

Segment 2 :Beeston Road to University Boulevard East

Original frame size A2 - 594 x 420 mm

Notes

See Sheet 3 for location plan and sheet referencing.

This map is reproduced from Ordnance Survey material with the permission of Ordnance Survey on behalf of the Controller of Her Majesty's Stationary Office © Crown Copyright. Unauthorised reproduction infringes Crown copyright and may lead to prosecution or civil proceedings. Nottingham City Council. O.S. Licence No. 100019317 2011

Revisions

Nottingham City Council

Development

Highway Design

Loxley House
Station Street
Nottingham
NG2 3NG

Telephone: 0115 915 5555

Scheme
WESTERN_CYCLE_CORRIDOR
PHASE_TWO
SHEET_1

Title
CITY_RD_TO_UNIVERSITY_BOULEVARD
GENERAL_ARRANGEMENT

Drawn	Scale	Date
HJR	1:1000	SEPT_2015

Drawing Number
D/18144/201

Revision