
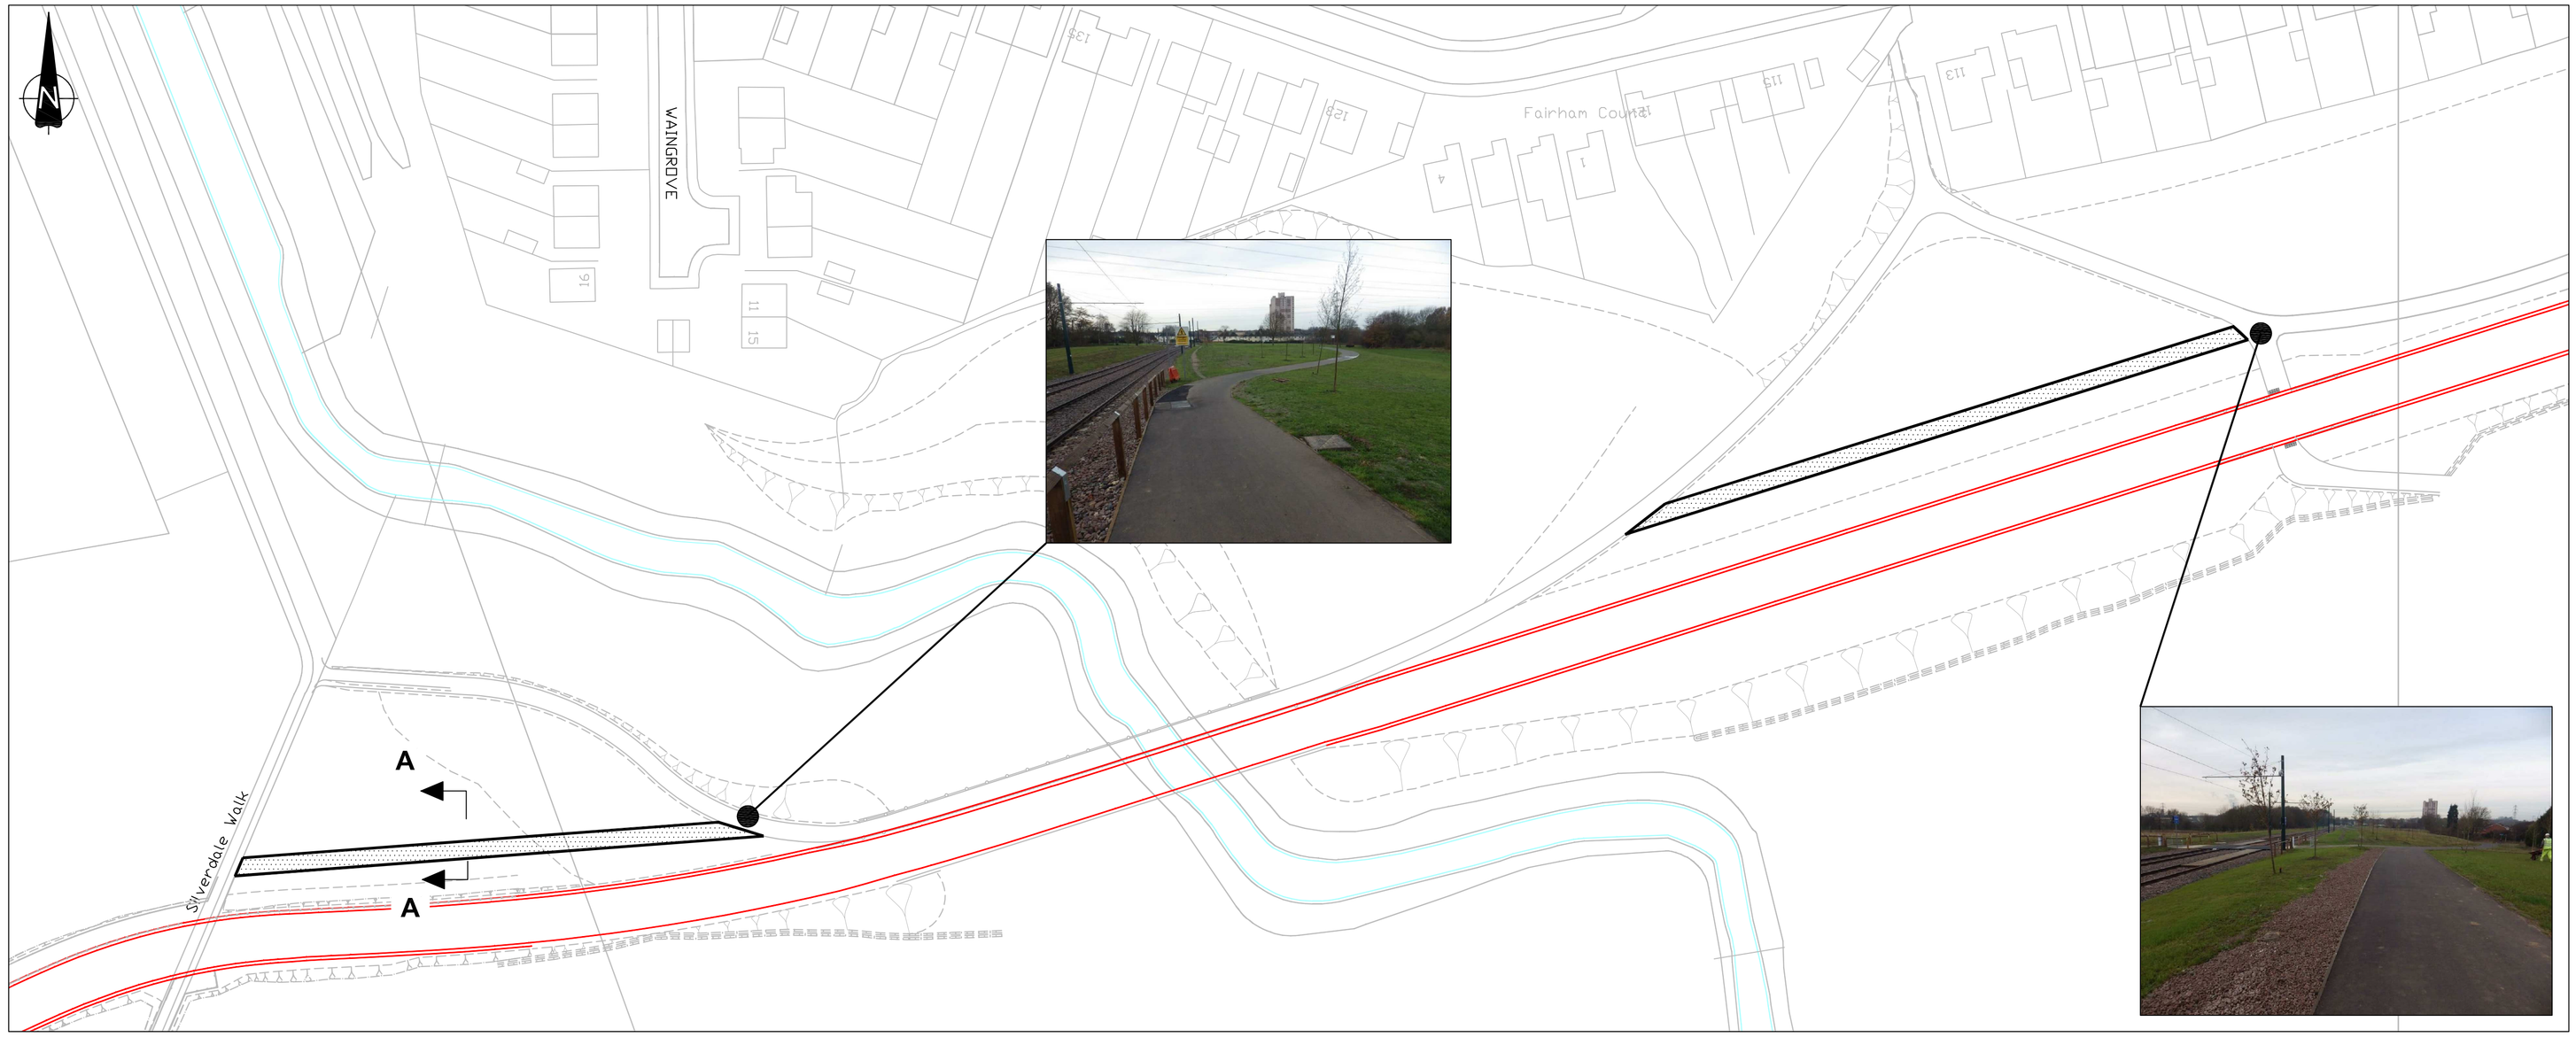


Plan

nts

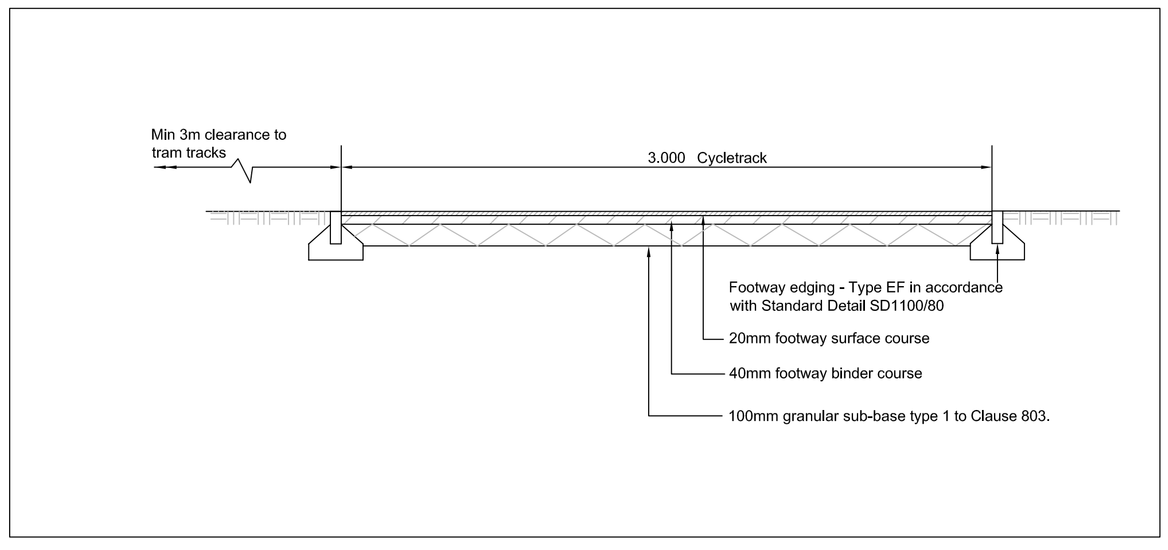

Section A - A Through Proposed Cycle Track

Scale 1:20

Notes:

Key

Proposed Cycle Track

Existing Tram Tracks

This map is reproduced from Ordnance Survey material with the permission of Ordnance Survey on behalf of the Controller of Her Majesty's Stationery Office © Crown Copyright and database right 2015. Ordnance Survey Licence number 100019317. Unauthorised reproduction infringes Crown copyright and may lead to prosecution or civil proceedings.

Rev.	Date	Details	Ch'd

Nottingham City Council

Development

Highway Design
Loxley House
Station Street
Nottingham
NG2 3NG
Telephone: 0115 915 5555

Scheme

Southern Cycle Corridor
Silverdale Cycle Track

Title

General Arrangement

Drawn	Scale	Date
FWK	As Shown	11-12-15
CAD: FWK	Checked	Authorised

Drawing Number: HD18674 - 010

Revision:

Original frame size A1 (841 x 594mm)