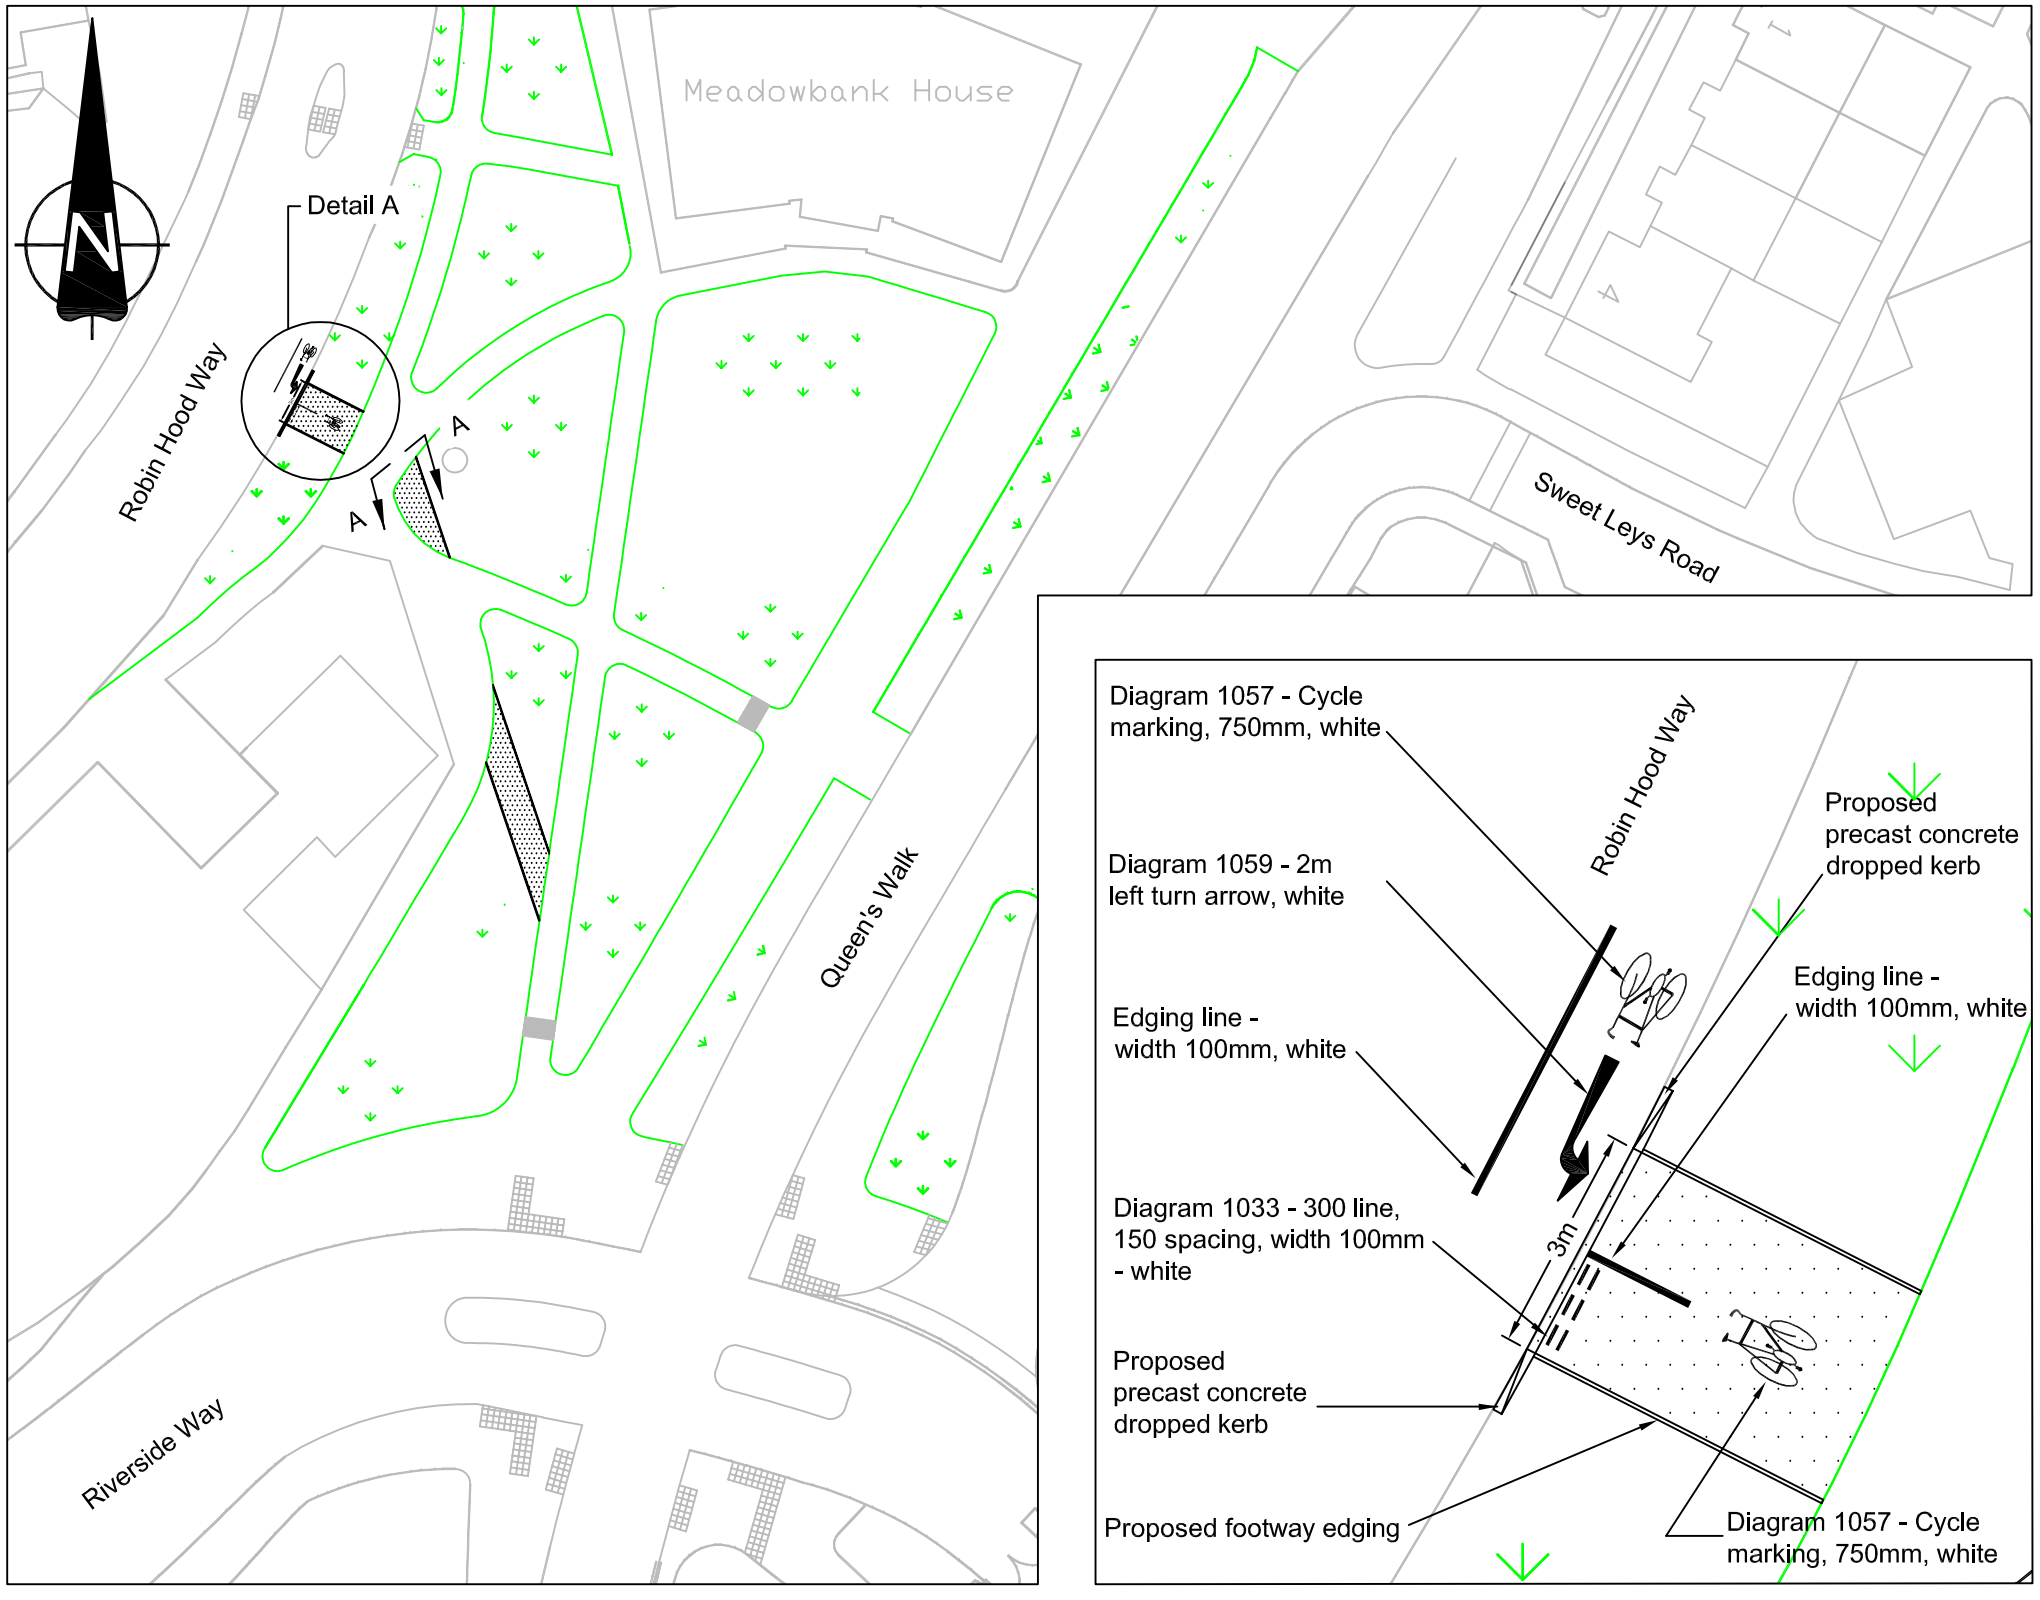


Plan
Scale 1:500

Detail A
Scale 1:100

Key

Existing grass verge.

Existing grass verge to become 2m wide asphalt footway.
Excavate unacceptable material class U1 to a max depth to formation level of up to 325mm below ***proposed*** ground level, and dispose of in tips off site.
Due to the location of existing services all excavation is to be carried out by hand.

Proposed footway edging Type EF in accordance with SD1100/80



Photo View A -A Looking South
nts

Rev.	Date	Details	Ch'd

This map is reproduced from Ordnance Survey material with the permission of Ordnance Survey on behalf of the Controller of Her Majesty's Stationery Office © Crown Copyright and database right 2015. Ordnance Survey Licence number 100019317. Unauthorised reproduction infringes Crown copyright and may lead to prosecution or civil proceedings.

Nottingham City Council
Highway Design
Loxley House
Station Street
Nottingham
NG2 3NG
Telephone: 0115 915 5555

Scale	As Shown
Drawn	FWK
Date	29-09-15

Scheme: Southern Cycle Corridor Cycle Improvements

Title: Queens Walk / Riverside Way Footway Works

CAD	Checked	Authorized	Drawing Number	Revision
FWK			HD/18674-SA01	

Original frame size A3 (420 x 297mm)