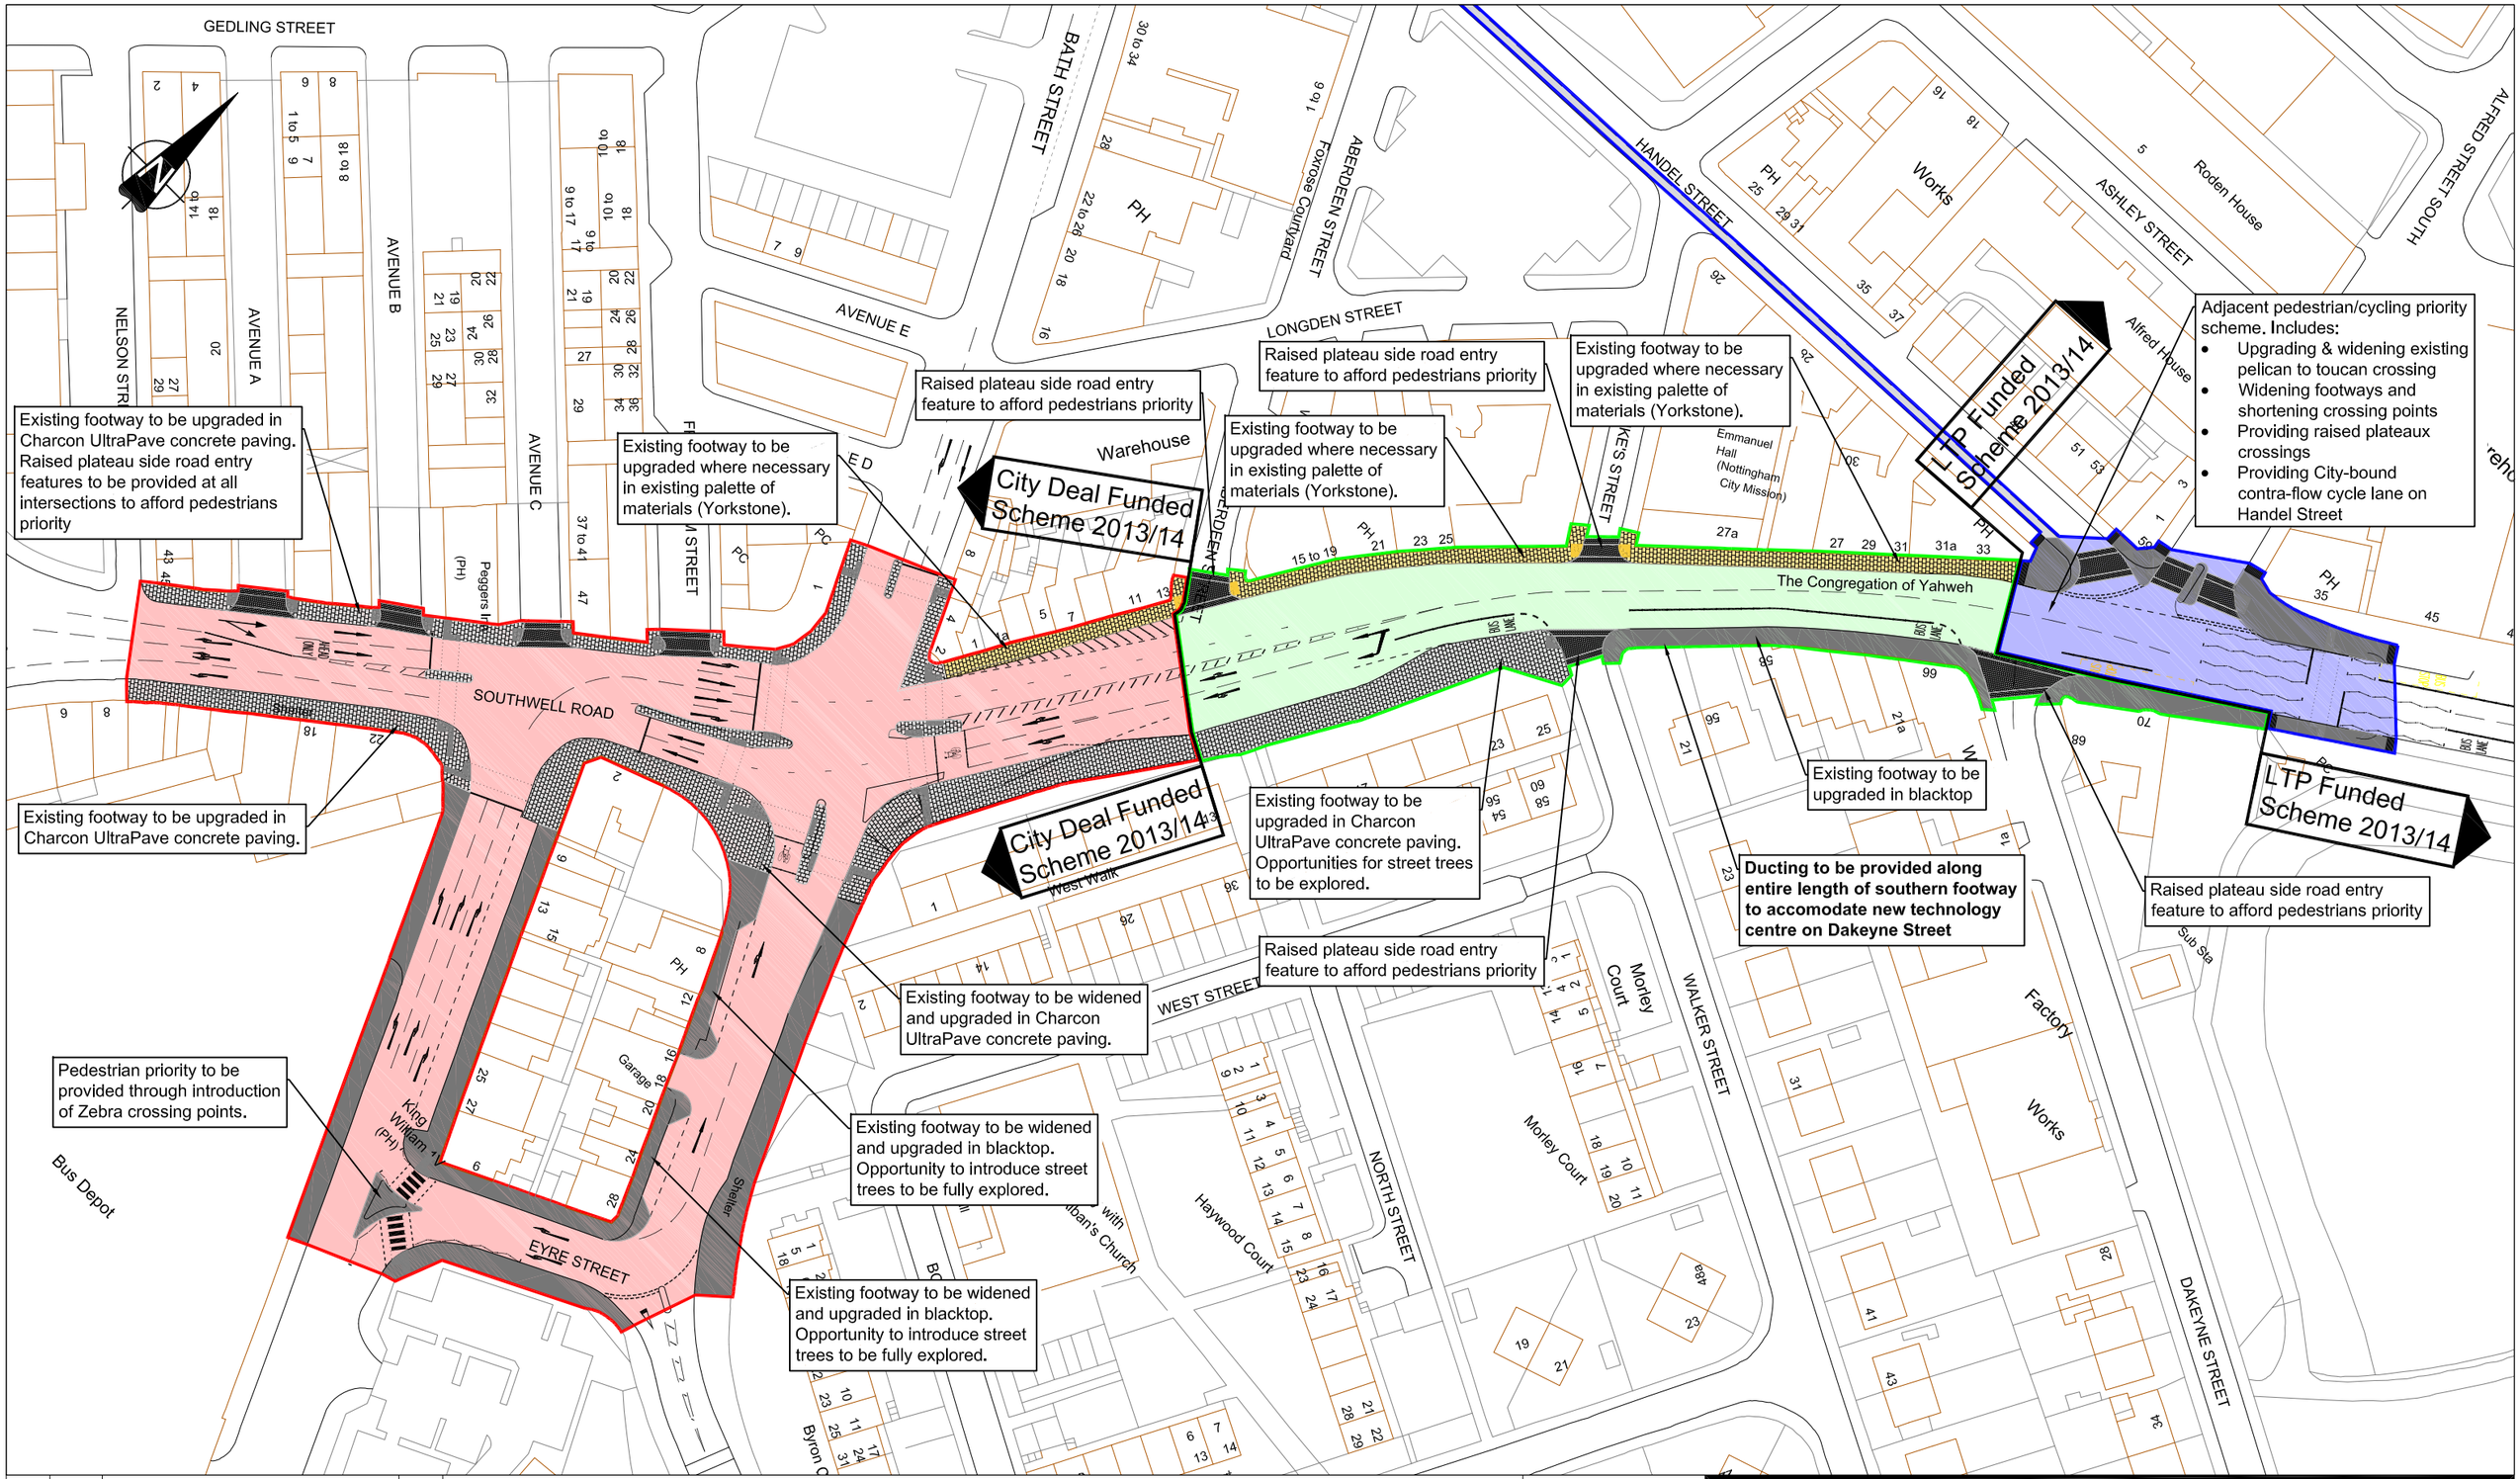


Rev.	Date	Details	Ch'd

This map is reproduced from Ordnance Survey material with the permission of Ordnance Survey on behalf of the Controller of Her Majesty's Stationery Office © Crown Copyright and database right 2013. Ordnance Survey Licence number 100019317. Unauthorised reproduction infringes Crown copyright and may lead to prosecution or civil proceedings.

Nottingham City Council

Scale	1:1000@A3
Drawn	BB
Date	06.2013
CAD	BB
Checked	
Authorized	
Drawing Number	HD/ERDF/CR1
Revision	

Scheme: ERDF CREATIVE QUARTER APPROACHES

Title: CARLTON ROAD/BATH STREET JUNCTION & CARLTON ROAD APPROACH