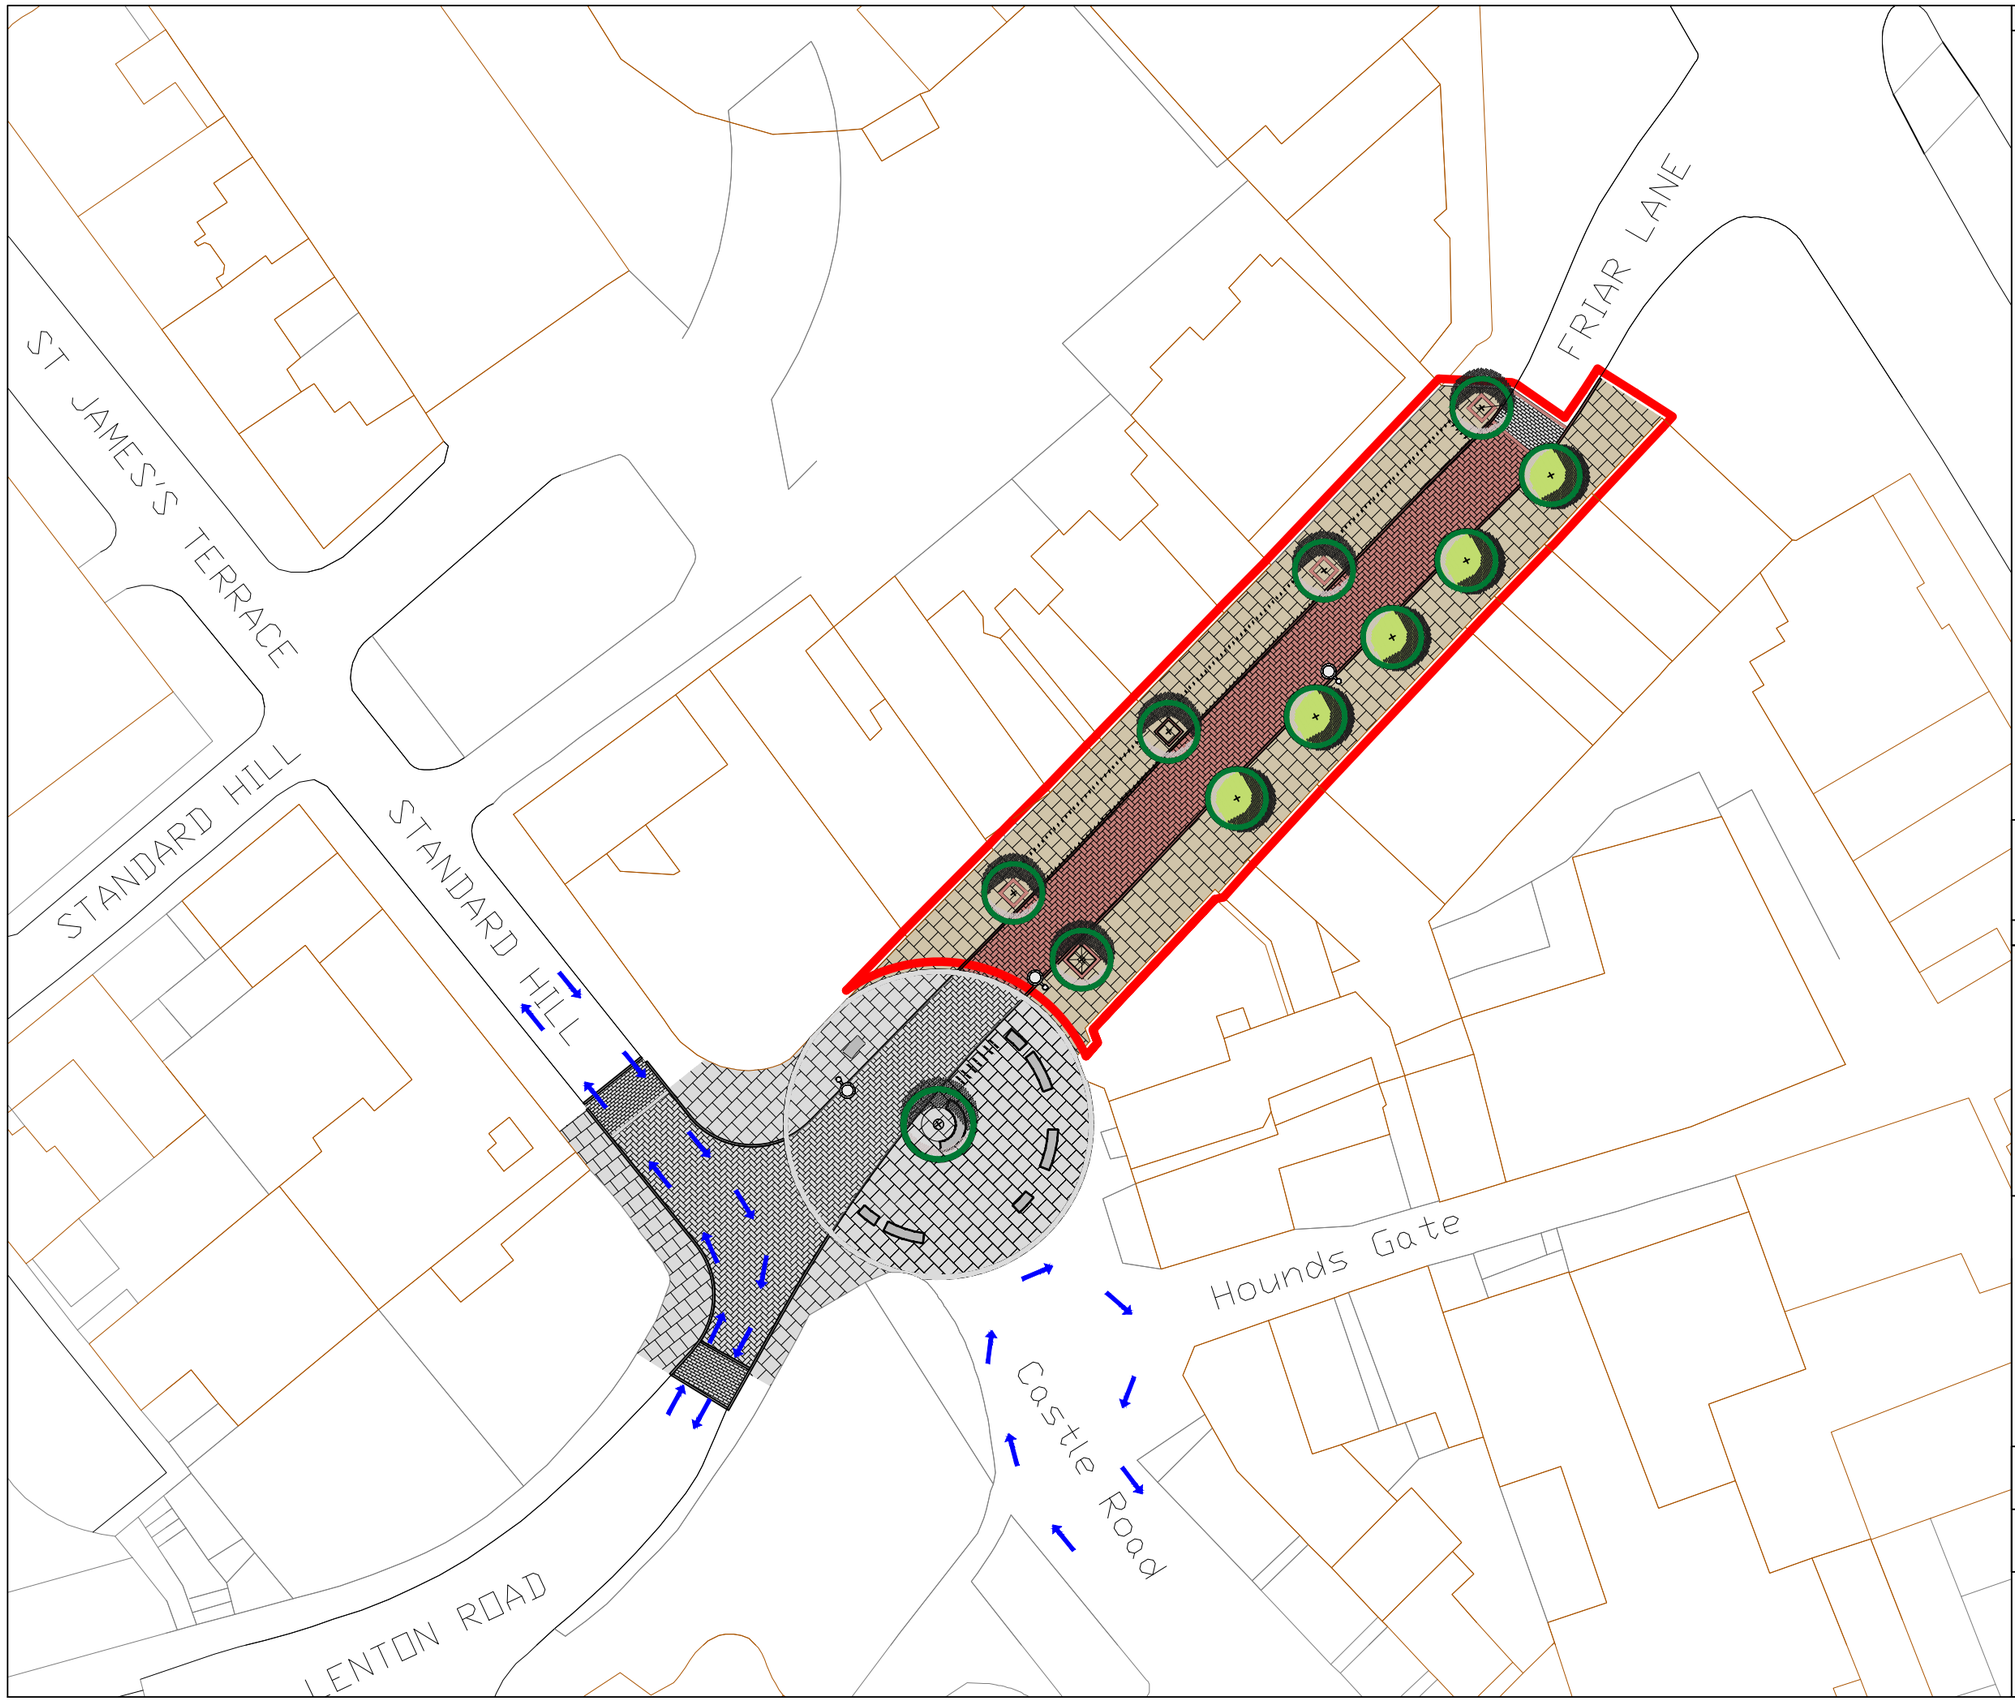


Notes:

TM Impact/Adjustments

- Castle deliveries & exit from the Park Estate via Friar Lane/Lenton Road junction
- Access to businesses on Castle Road via Castle Boulevard

Work Area

Traffic Movement

Rev.	Date	Details	Ch'd

Nottingham City Council

Highway Services

Capital Works
Eastcroft Depot
London Road
Nottingham
NG2 3AH
Telephone: 0115 915 2000
Fax: 0115 915 2100

Scheme

ERDF/Creative Quarter:
Castle Approach - Friar lane

Title

Construction Sequence Phase 3

CAD	Scale	Date
AB	NTS	01/04/2015
Drawn	**Checked**	**Authorised**
AB		

Drawing Number

CQFL/TM3

Revision