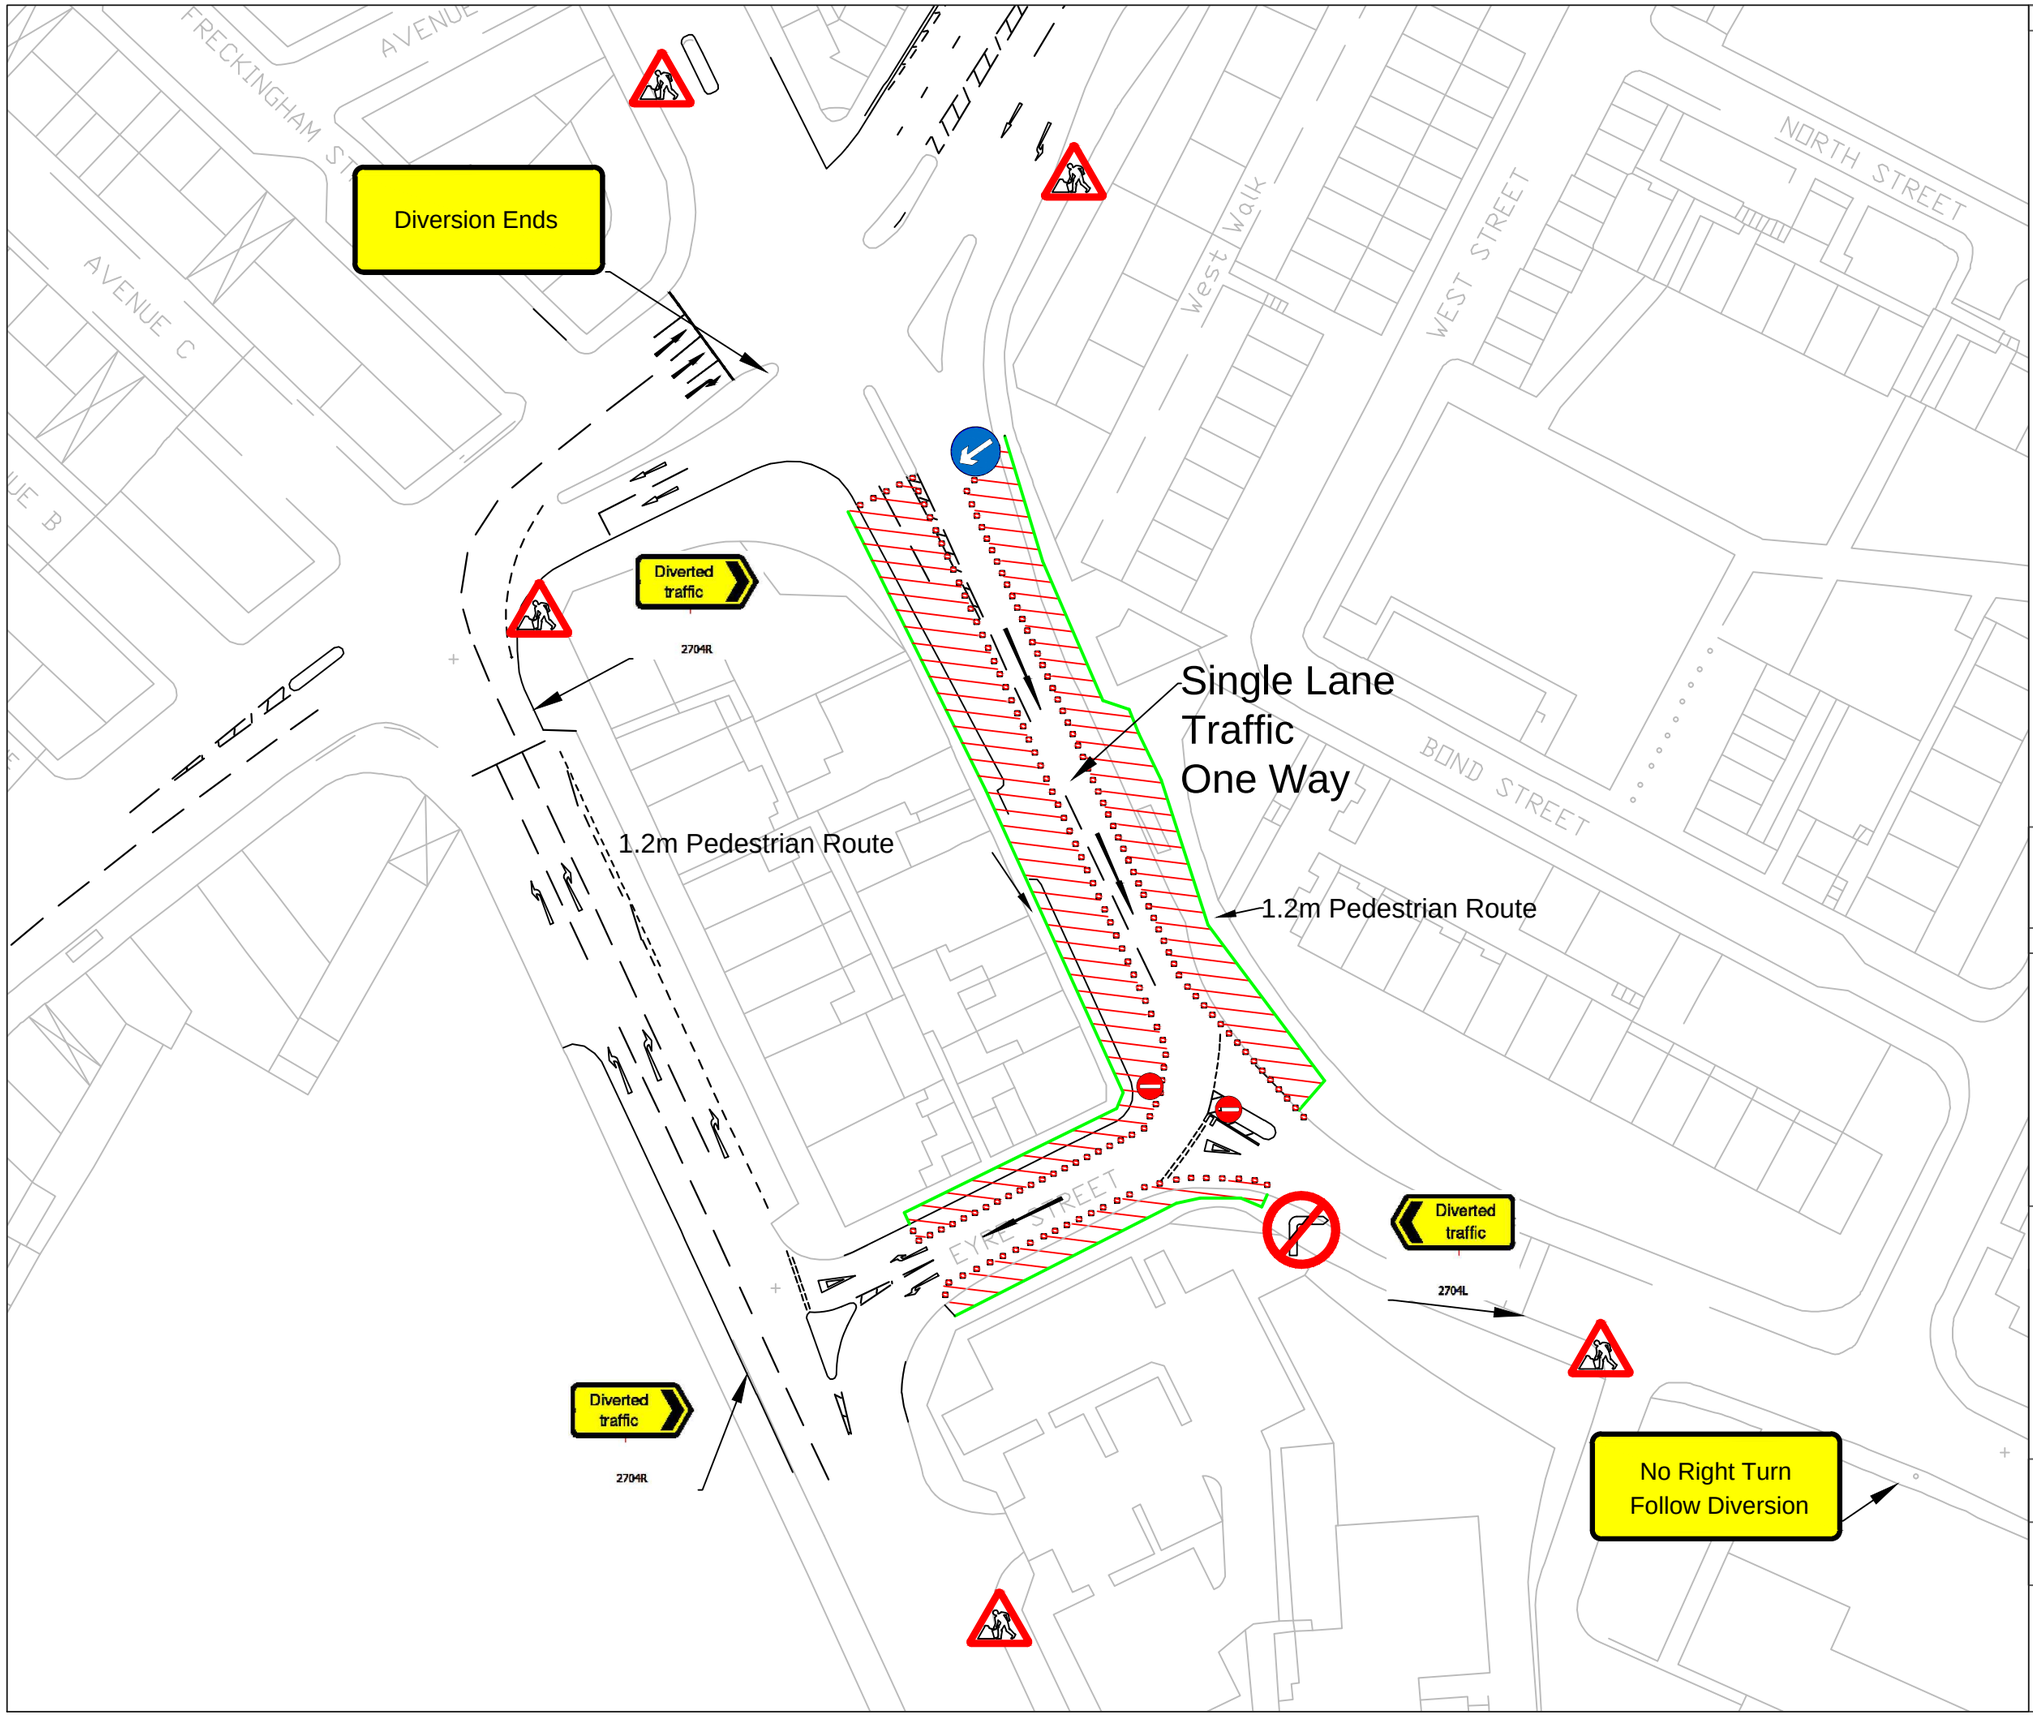


Notes:

Key

- Ped Crossing
- Work Area
- Pedestrian Barriers
- Closed Off

Rev.	Date	Details	Ch'd

Nottingham City Council

Highway Services

Capital Works
Eastcroft Depot
London Road
Nottingham
NG2 3AH
Telephone: 0115 915 2000
Fax: 0115 915 2100

Scheme

Carlton Road/Bath Street Improvements - Phase 1A

Title

TM Phasing 1A

CAD	Scale	Date
A.B	NTS	
Drawn	**Checked**	**Authorised**
A.B		

Drawing Number

HES/CRBS/001A

Revision