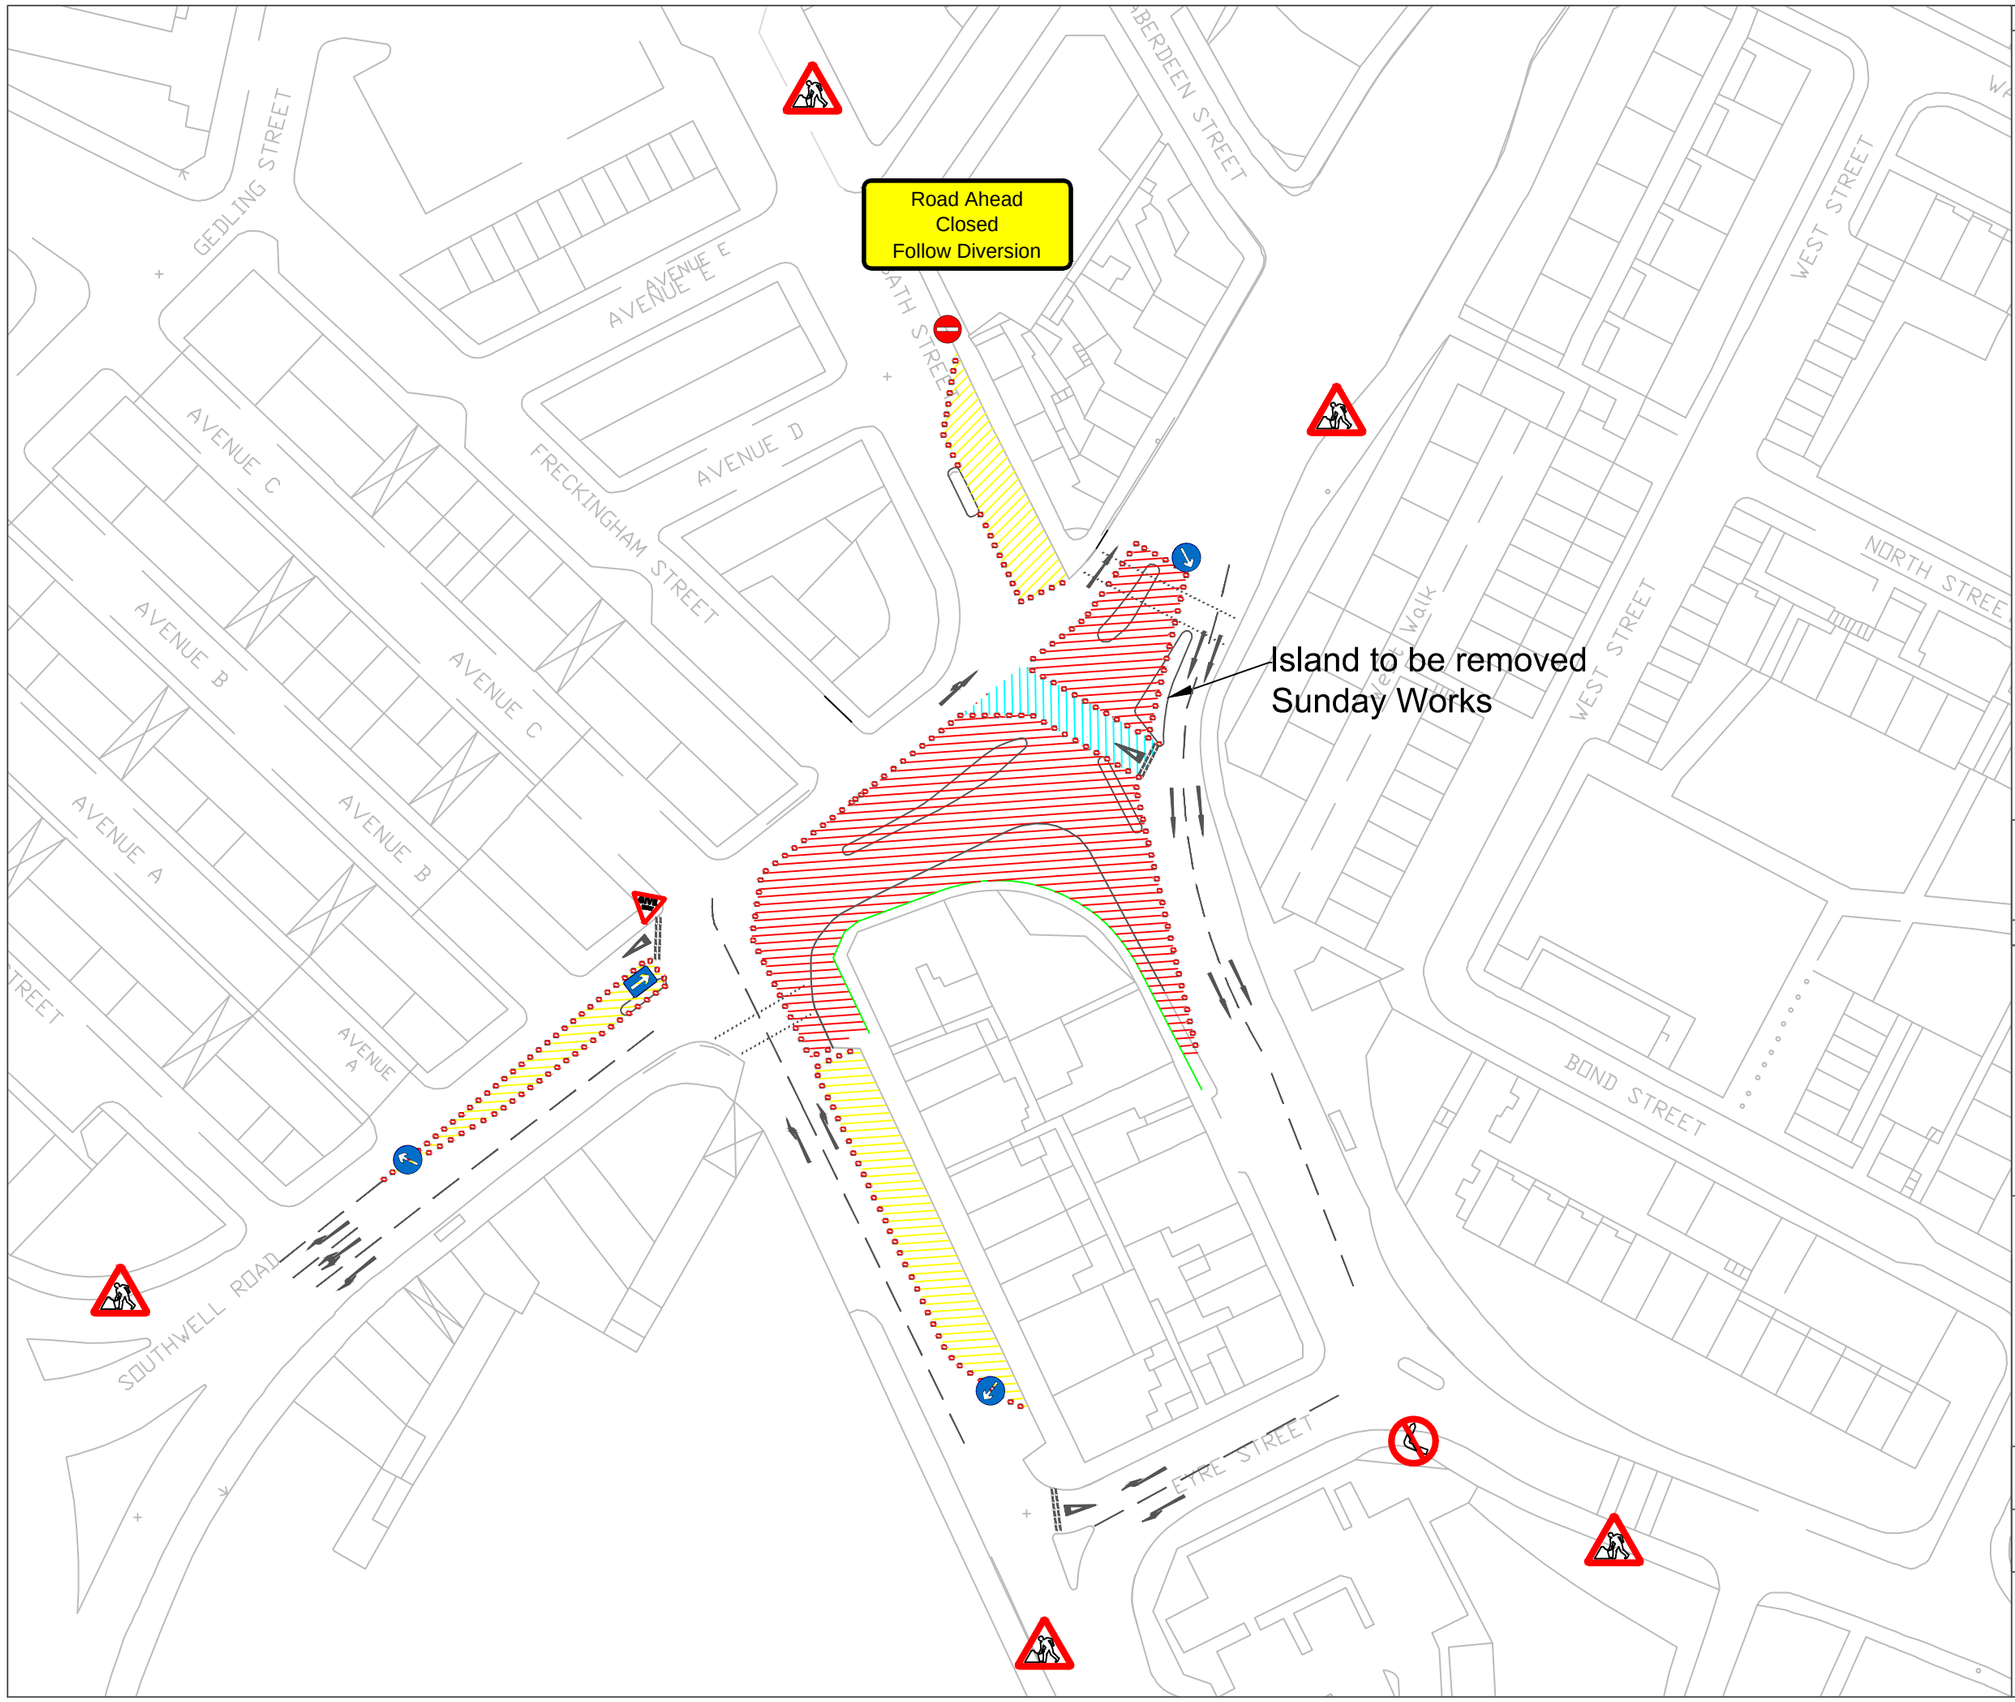


Notes:

Key

- Ped Crossing
- Work Area
- Pedestrian Barriers
- Closed Off
- Open for Vehicle Access

Rev.	Date	Details	Ch'd

Nottingham City Council

Highway Services

Capital Works
Eastcroft Depot
London Road
Nottingham
NG2 3AH

Telephone: 0115 915 2000
Fax: 0115 915 2100

Scheme

Carlton Road/Bath Street Improvements - Phase 2A

Title

TM Phasing 2A

CAD	Scale	Date
AB	NTS	21/7/14
Drawn	**Checked**	**Authorised**
AB		

Drawing Number

HES/CRBS/002A

Revision