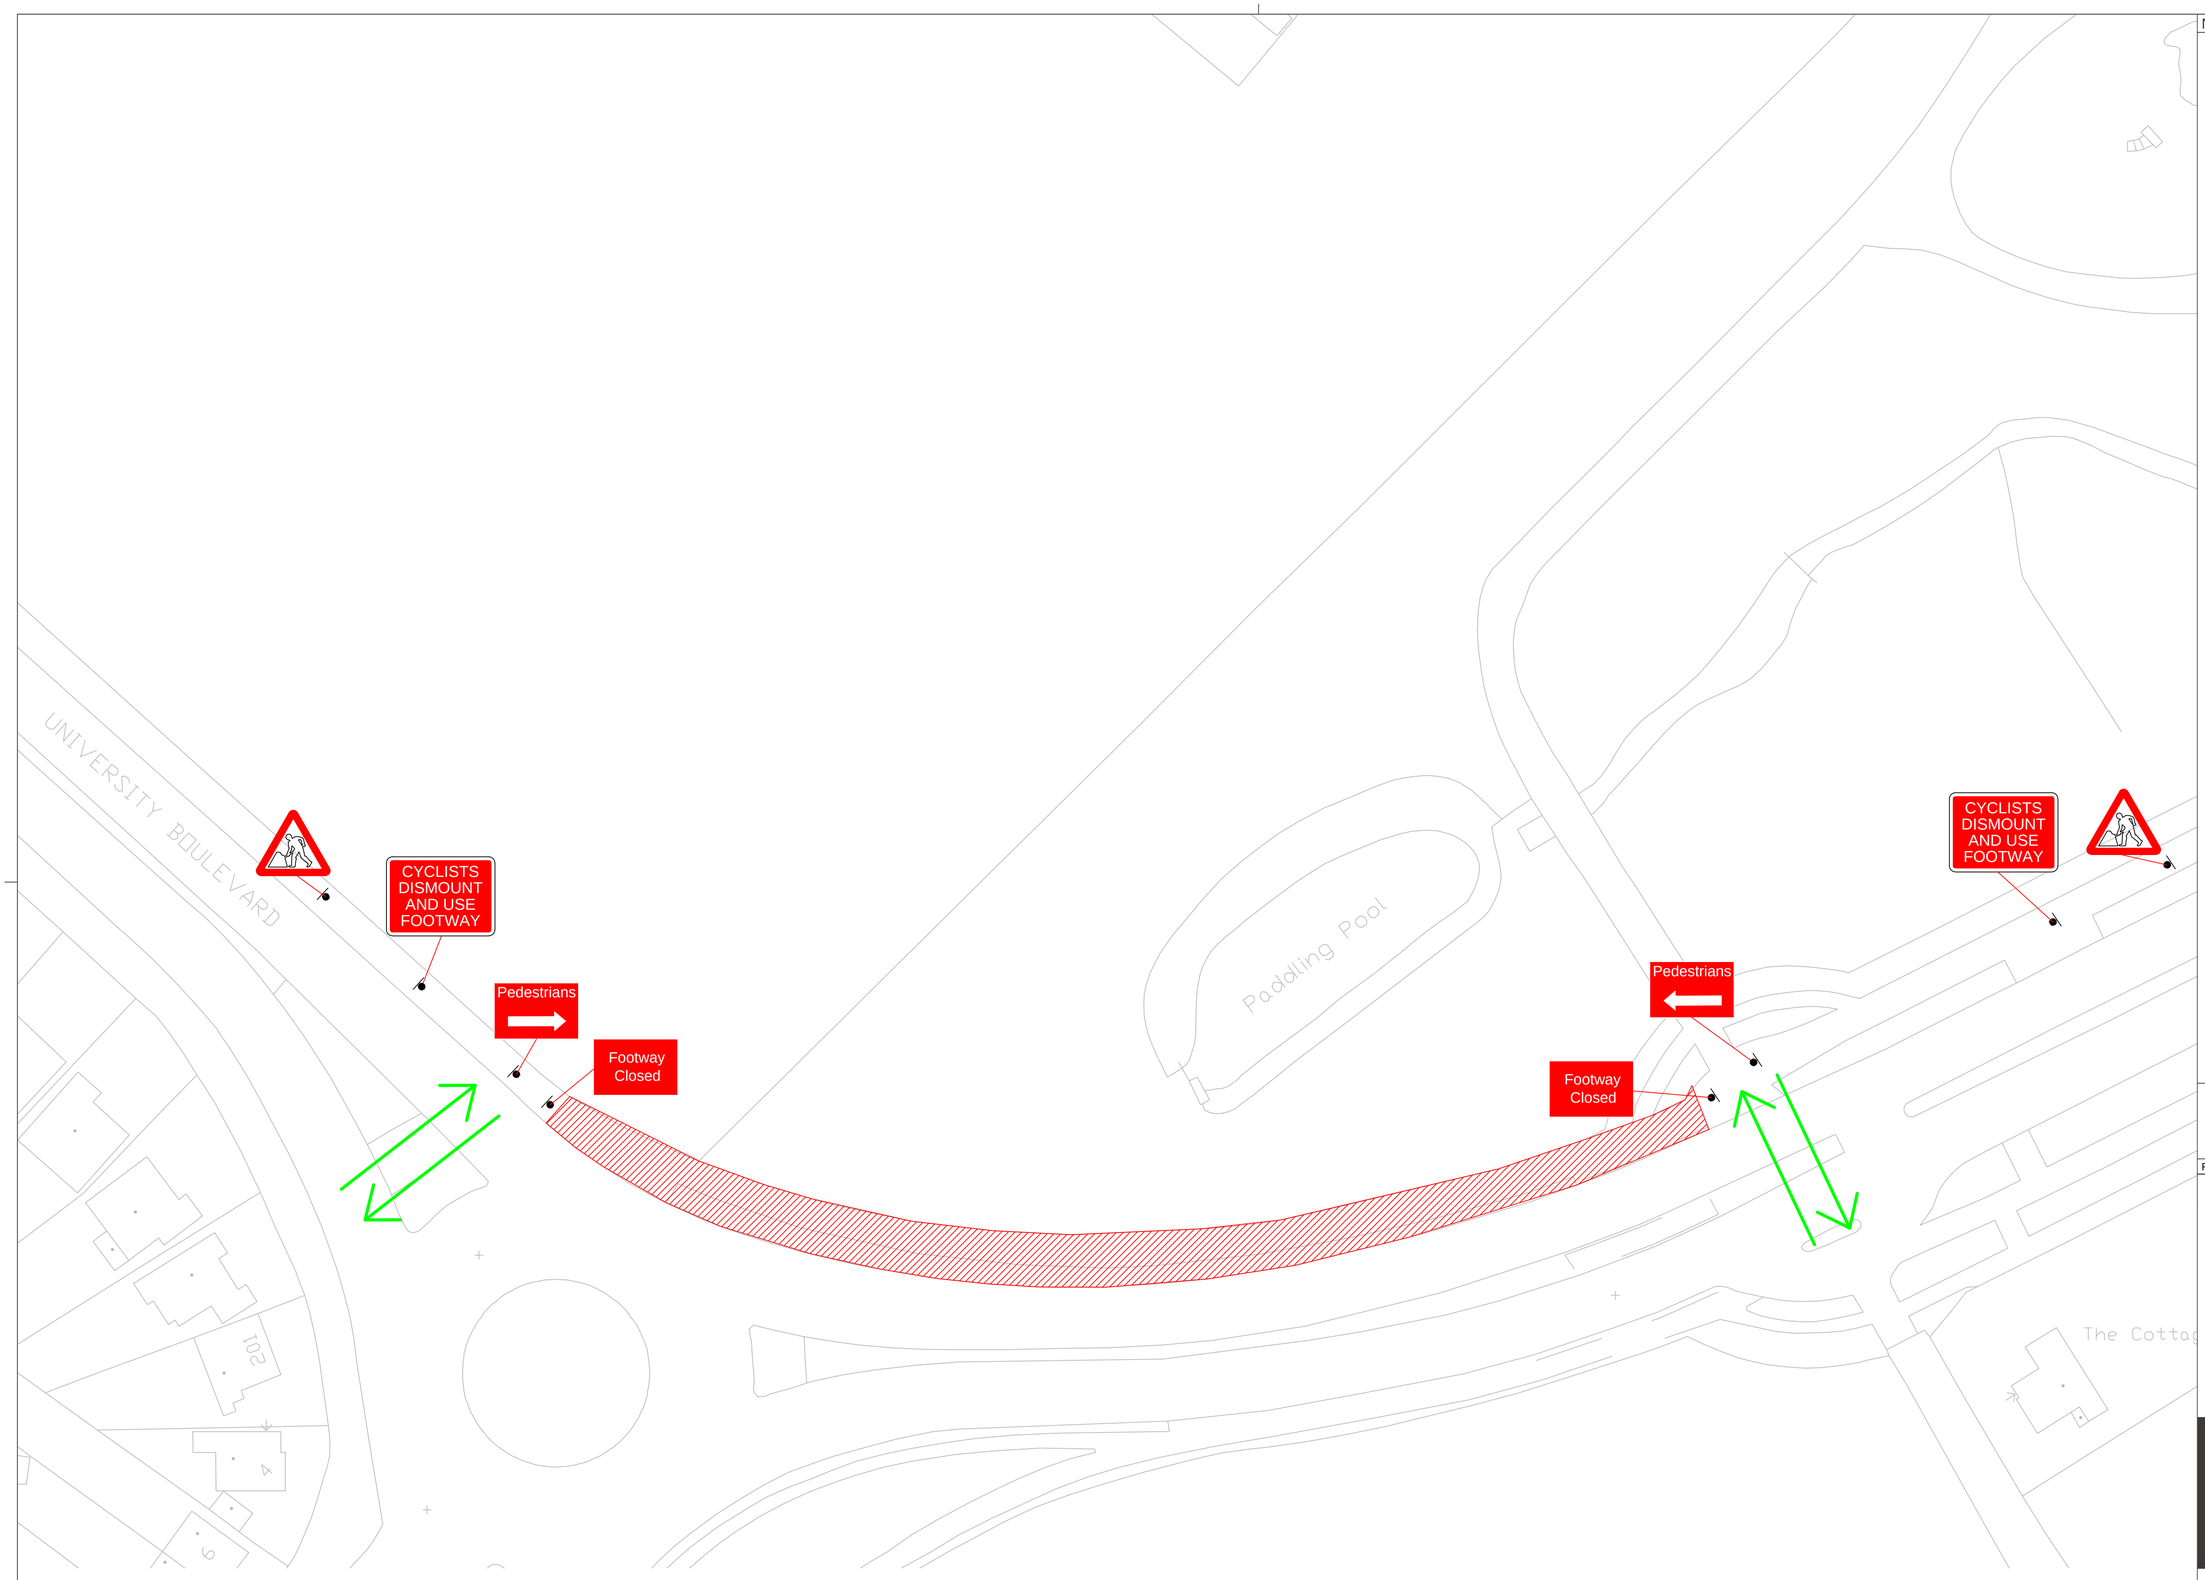



Notes:

Traffic management shown advises pedestrians to cross at the facilities given to continue down University Boulevard, after the extent of the works pedestrians can cross back over via the next set of crossing facilities. (As shown by the green arrows)

All Traffic Management to be set up in compliance with Chapter 8 and maintained to a suitable standard throughout the works

This map is reproduced from Ordnance Survey material with the permission of Ordnance Survey on behalf of the Controller of Her Majesty's Stationery Office © Crown Copyright and database right 2014. Ordnance Survey Licence number 100019317. Unauthorised reproduction infringes Crown copyright and may lead to prosecution or civil proceedings.

| Rev. | Date | Details | Ch'd |
|---|---|---|---|
| | | | |

Nottingham City Council

**Development**

Highway Services
Eastcroft Depot
London Road
Nottingham
NG2 3AH
Telephone: 0115 915 5555

Scheme
University Boulevard Traffic Management

Title
Pedestrian Phasing

| Drawn | Scale | Date |
|---|---|---|
| AB | NTS | 07.2016 |
| CAD | Checked | Authorised |
| AB | | |

Drawing Number
HEI/xxx/xxx

Revision

Original frame size A1 (841 x 594mm)