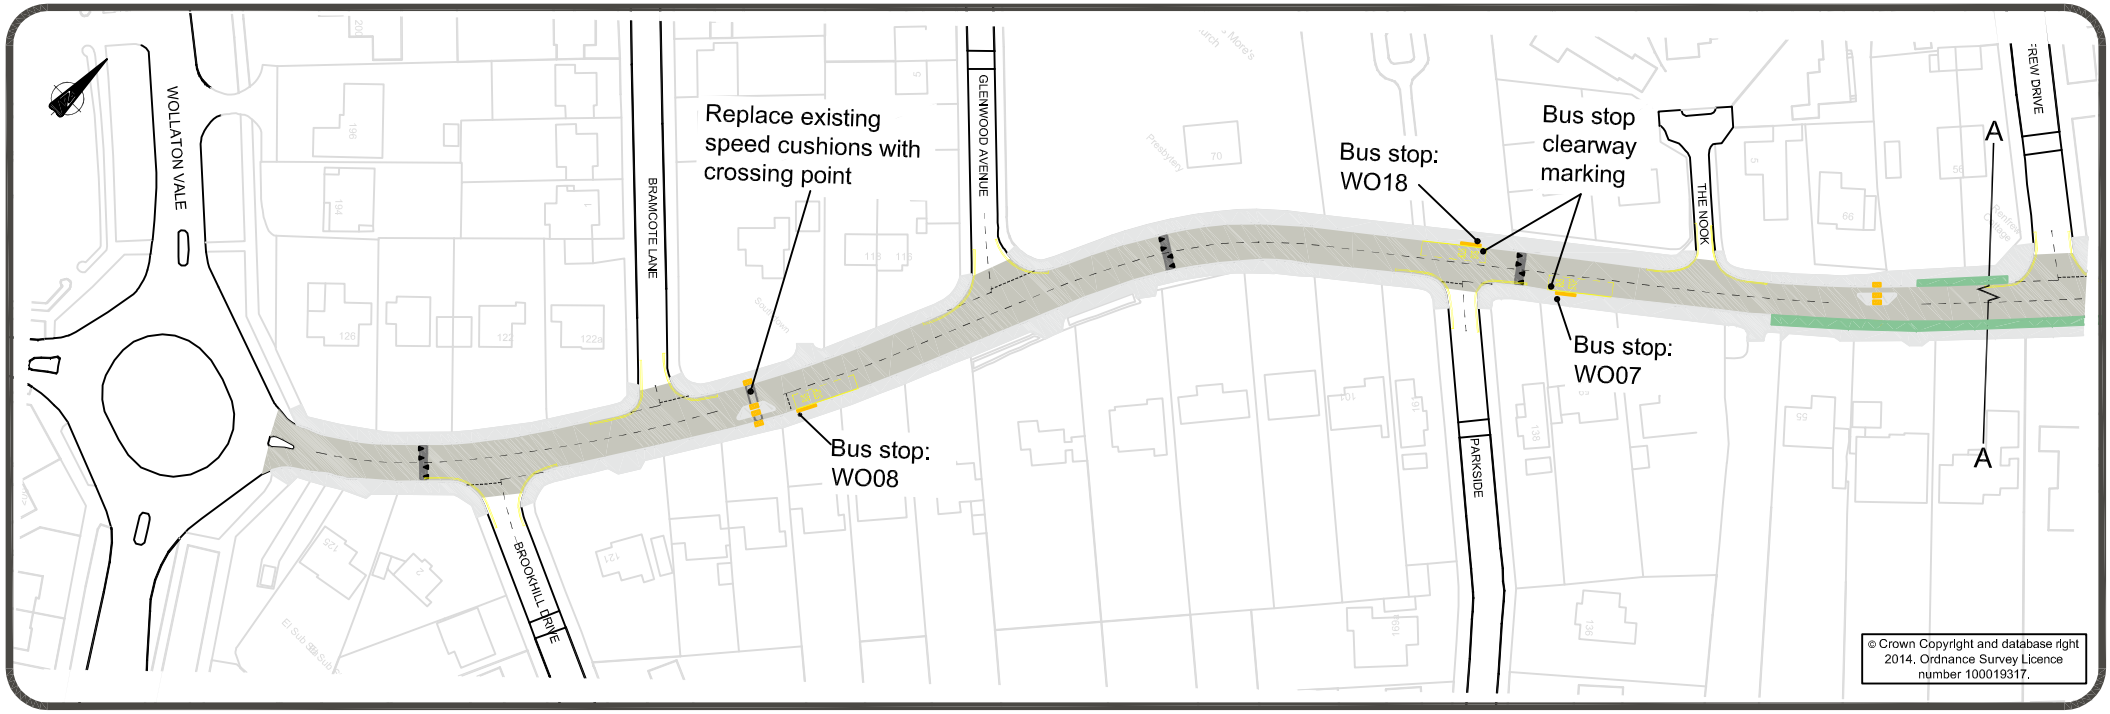
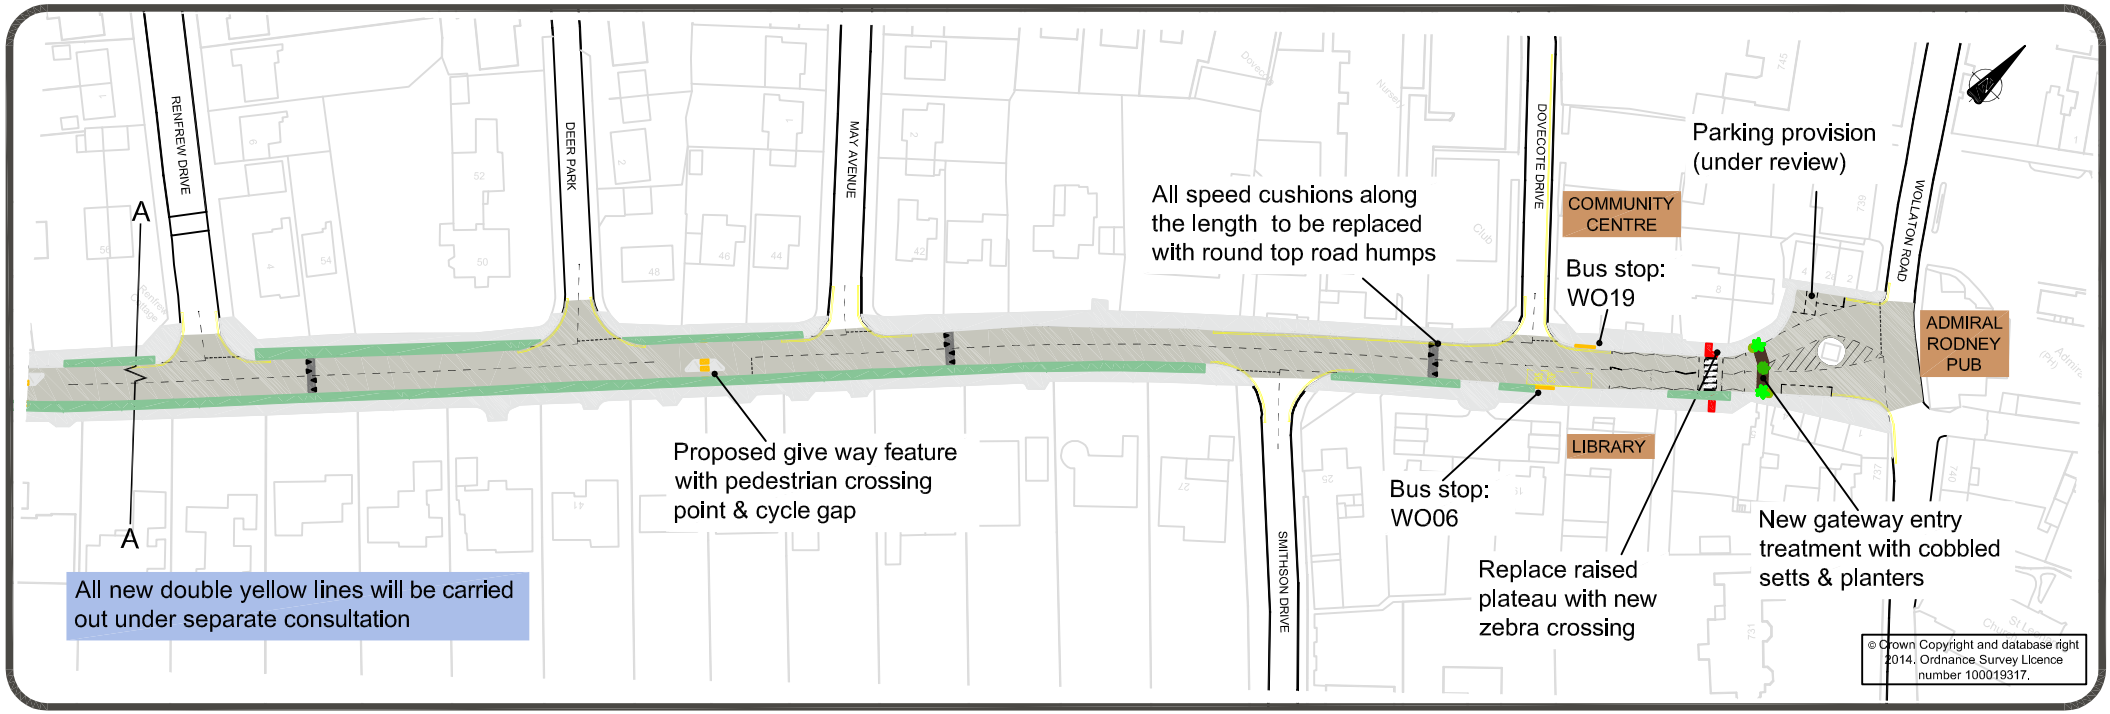

WOLLATON VALE
BRAMCOTE LANE
GLENWOOD AVENUE
Replace existing speed cushions with crossing point
Bus stop: WO18
Bus stop clearway marking
THE NOOK
Bus stop: WO07
A
A
Bus stop: WO08
PARKSIDE
BROOKHILL DRIVE
© Crown Copyright and database right 2014. Ordnance Survey Licence number 100019317.


RENFREW DRIVE
DEER PARK
MAY AVENUE
All speed cushions along the length to be replaced with round top road humps
DOVECOTE DRIVE
COMMUNITY CENTRE
Parking provision (under review)
WOLLATON ROAD
Bus stop: WO19
ADMIRAL RODNEY PUB
A
A
Proposed give way feature with pedestrian crossing point & cycle gap
LIBRARY
Bus stop: WO06
Replace raised plateau with new zebra crossing
New gateway entry treatment with cobbled setts & planters
SMITHSON DRIVE
All new double yellow lines will be carried out under separate consultation
© Crown Copyright and database right 2014. Ordnance Survey Licence number 100019317.