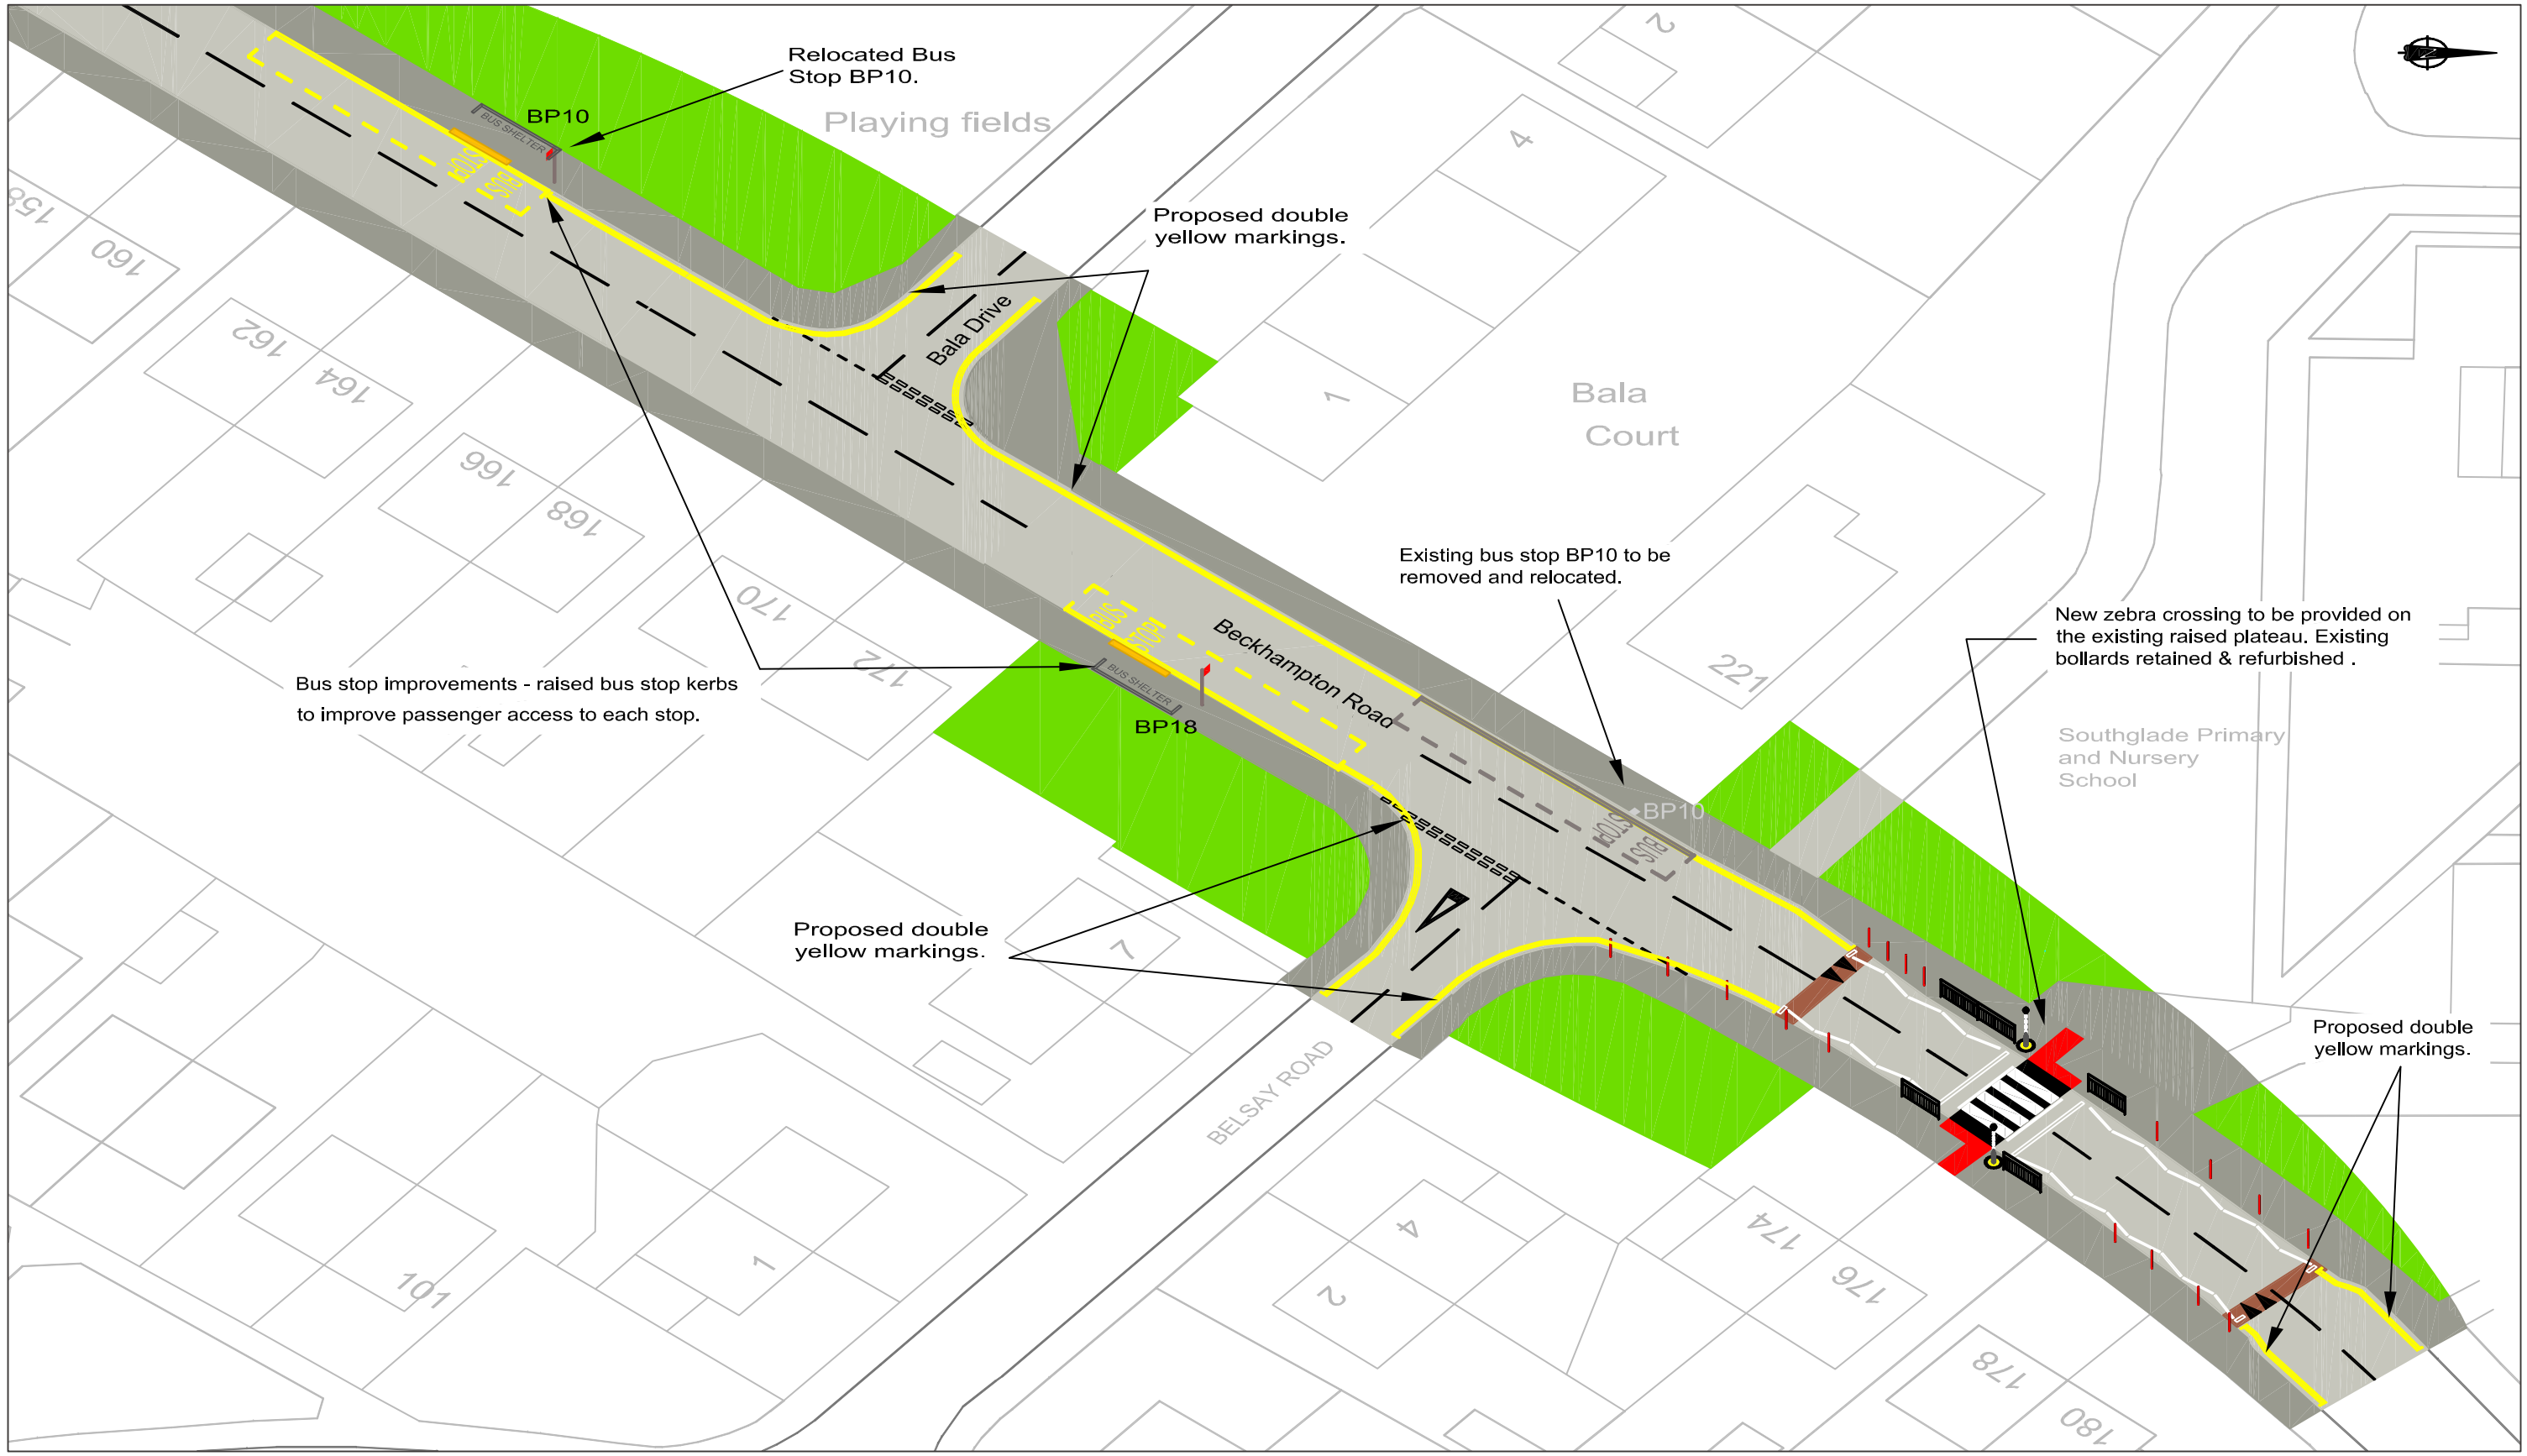


This map is reproduced from Ordnance Survey material with the permission of Ordnance Survey on behalf of the Controller of Her Majesty's Stationery Office © Crown Copyright and database right 2014. Ordnance Survey Licence number 100019317. Unauthorised reproduction infringes Crown copyright and may lead to prosecution or civil proceedings.

Nottingham City Council

Rev.	Date	Details	Ch'd

Scale: nts	Scheme: Beckhampton Road Safety Scheme Southglade School Area				
Drawn: SC	Title: Consultation Plan				
Date: May 2014	CAD: NA	Checked:	Authorized:	Drawing Number: HD/RS/11286/Con/Beck/SGS	Revision:

Original frame size A3 (420 x 297mm)