
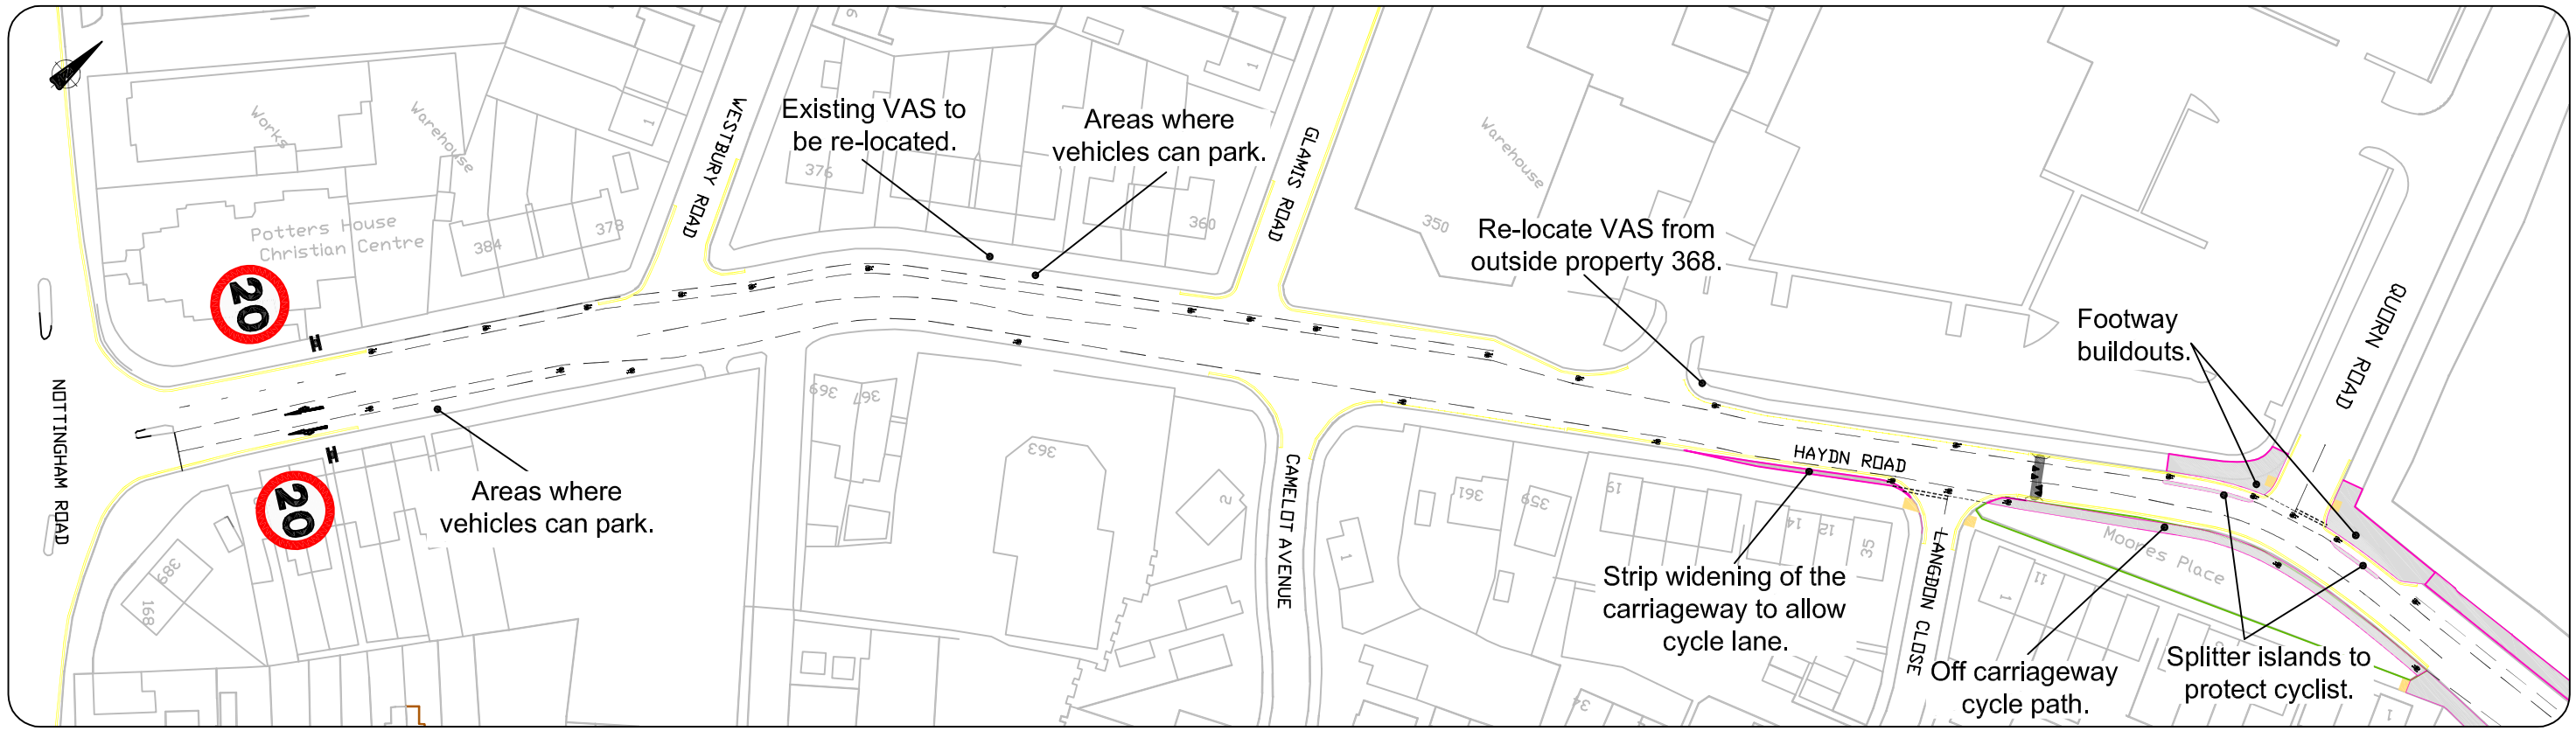


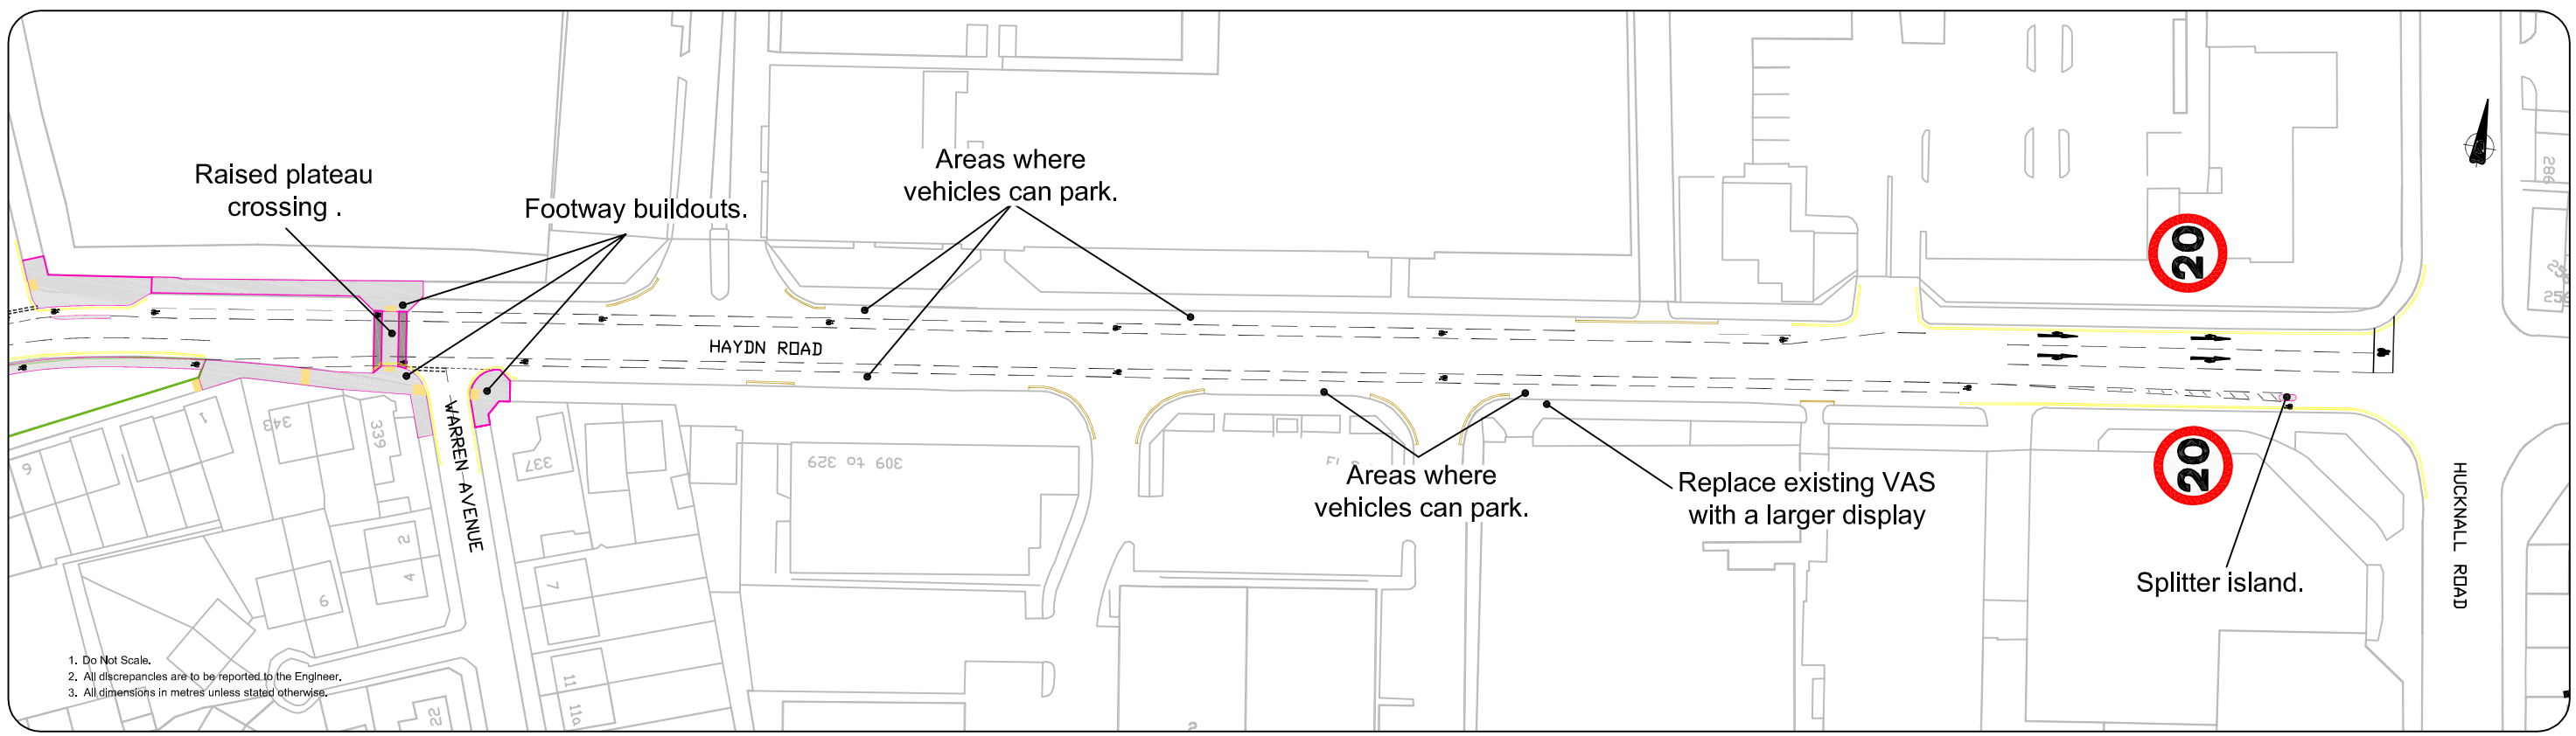

Rev.	Date	Details	Ch'd
A	Dec 13	Changes made to central reservation and speed cushions	
B	Feb 14	Changes made to double yellow lines and notes.	
C	Apr 14	Changes made to parking bays and double yellow lines.	
D	Jul 14	Central refuge replaced with splitter island adj to coffee shop/furniture shop changes made to bulldout adj to no.335	
E	Aug 14	Changes made DYL at Courthaulds exit, Increased parking bay opposite no. 341 to 18m.	
F	Nov 14	Changes to the existing proposal, cycle lanes addec to both sides of the scheme	
G	Dec 14	Removed central refuge from the plateau and changed the kerbline to suit. Amended parking bays near Westbury Rd	
H	Dec 14	Removed parking bay markings, alterations made to the lining between Nott'm Rd and Westbury Rd. Drg No. changed	

This map is reproduced from Ordnance Survey material with the permission of Ordnance Survey on behalf of the Controller of Her Majesty's Stationery Office © Crown Copyright and database right 2014. Ordnance Survey Licence number 100019317. Unauthorised reproduction infringes Crown copyright and may lead to prosecution or civil proceedings.

Keys:

Existing Double/Single yellow line restrictions on carriageway

Proposed Double yellow lines 'No Waiting at Any Time' restrictions.

Nottingham City Council

Loxley House
Station Street
Nottingham
NG2 3NG
Telephone: 0115 915 5555

Scale	1:1000
Drawn	PW
Date	December 2014
CAD	NA
Checked	
Authorized	
Scheme	Haydn Road
Title	Traffic Calming & 20mph Speed Limit Proposals Speed Management Scheme
Drawing Number	TCS0039A/TMSP1021/Cons
Revision	H

Original frame size A3 (420 x 297mm)