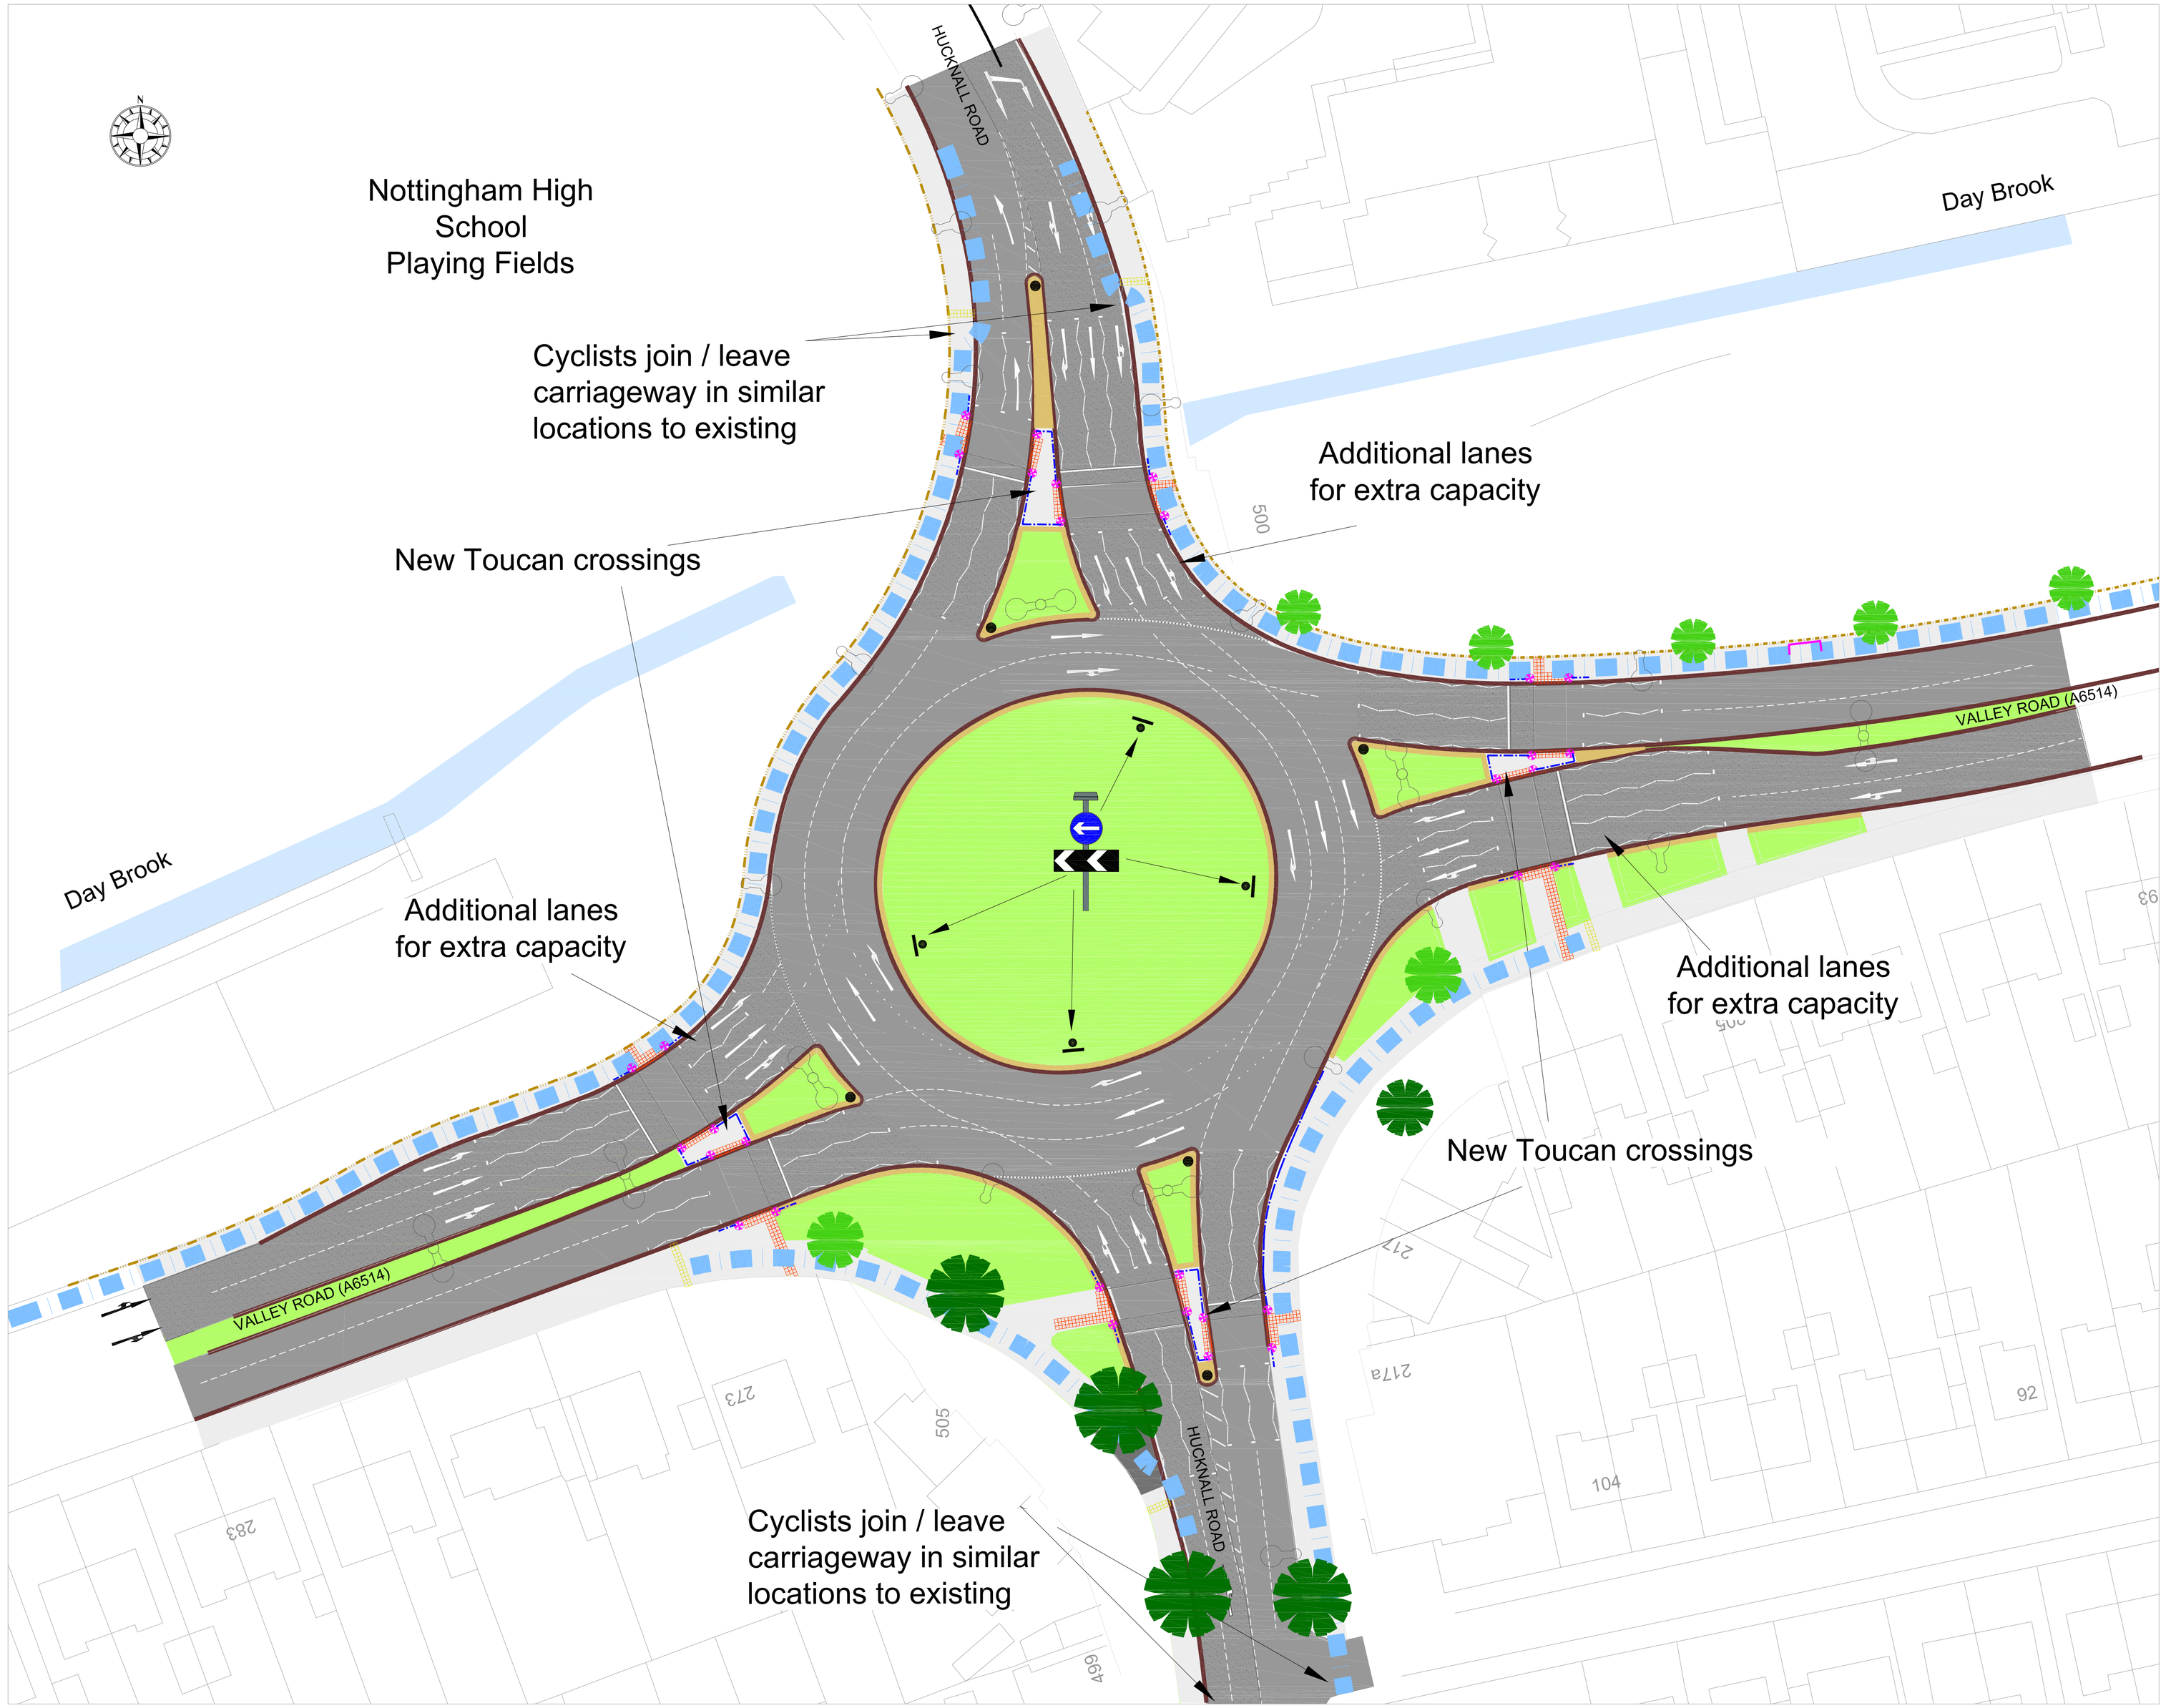


Notes:

KEY

- Existing layout
- Proposed kerb layout
- ≥ 6ft iron fencing
- ≥ 6ft timber fencing
- Cycle route (shared use off-road)
- Location of proposed traffic signs
- Location of proposed traffic signals for controlled crossing points
- Proposed pedestrian guardrailing
- Proposed red tactiles at controlled crossing points (Toucan crossings)
- Street lighting
- High friction surfacing - grey
- New (replacement) tree
- Existing tree to remain
- Carriageway surface
- Footway surface
- Grassed surface
- Bus stop

This map is reproduced from Ordnance Survey material with the permission of Ordnance Survey on behalf of the Controller of Her Majesty's Stationery Office © Crown Copyright and database right 2014, Ordnance Survey Licence number 100019317. Unauthorised reproduction infringes Crown copyright and may lead to prosecution or civil proceedings.

Rev.	Date	Details	Ch'd

Nottingham City Council

Development

Highway Design
Loxley House
Station Street
Nottingham
NG2 3NG
Telephone: 0115 915 5555

Scheme
A6514 Ring Road Major
A611 Hucknall Road Junction

Title
Design Commentary
Layout Plan

Drawn	Scale	Date
JRH	1:500 @ A2	MAR 2014
CAD	Checked	Authorised
HJR		

Drawing Number
ADF7694/113

Revision

Original frame size A2