
Nottingham Ring Road Improvement Scheme - Crown Island

Phase 7

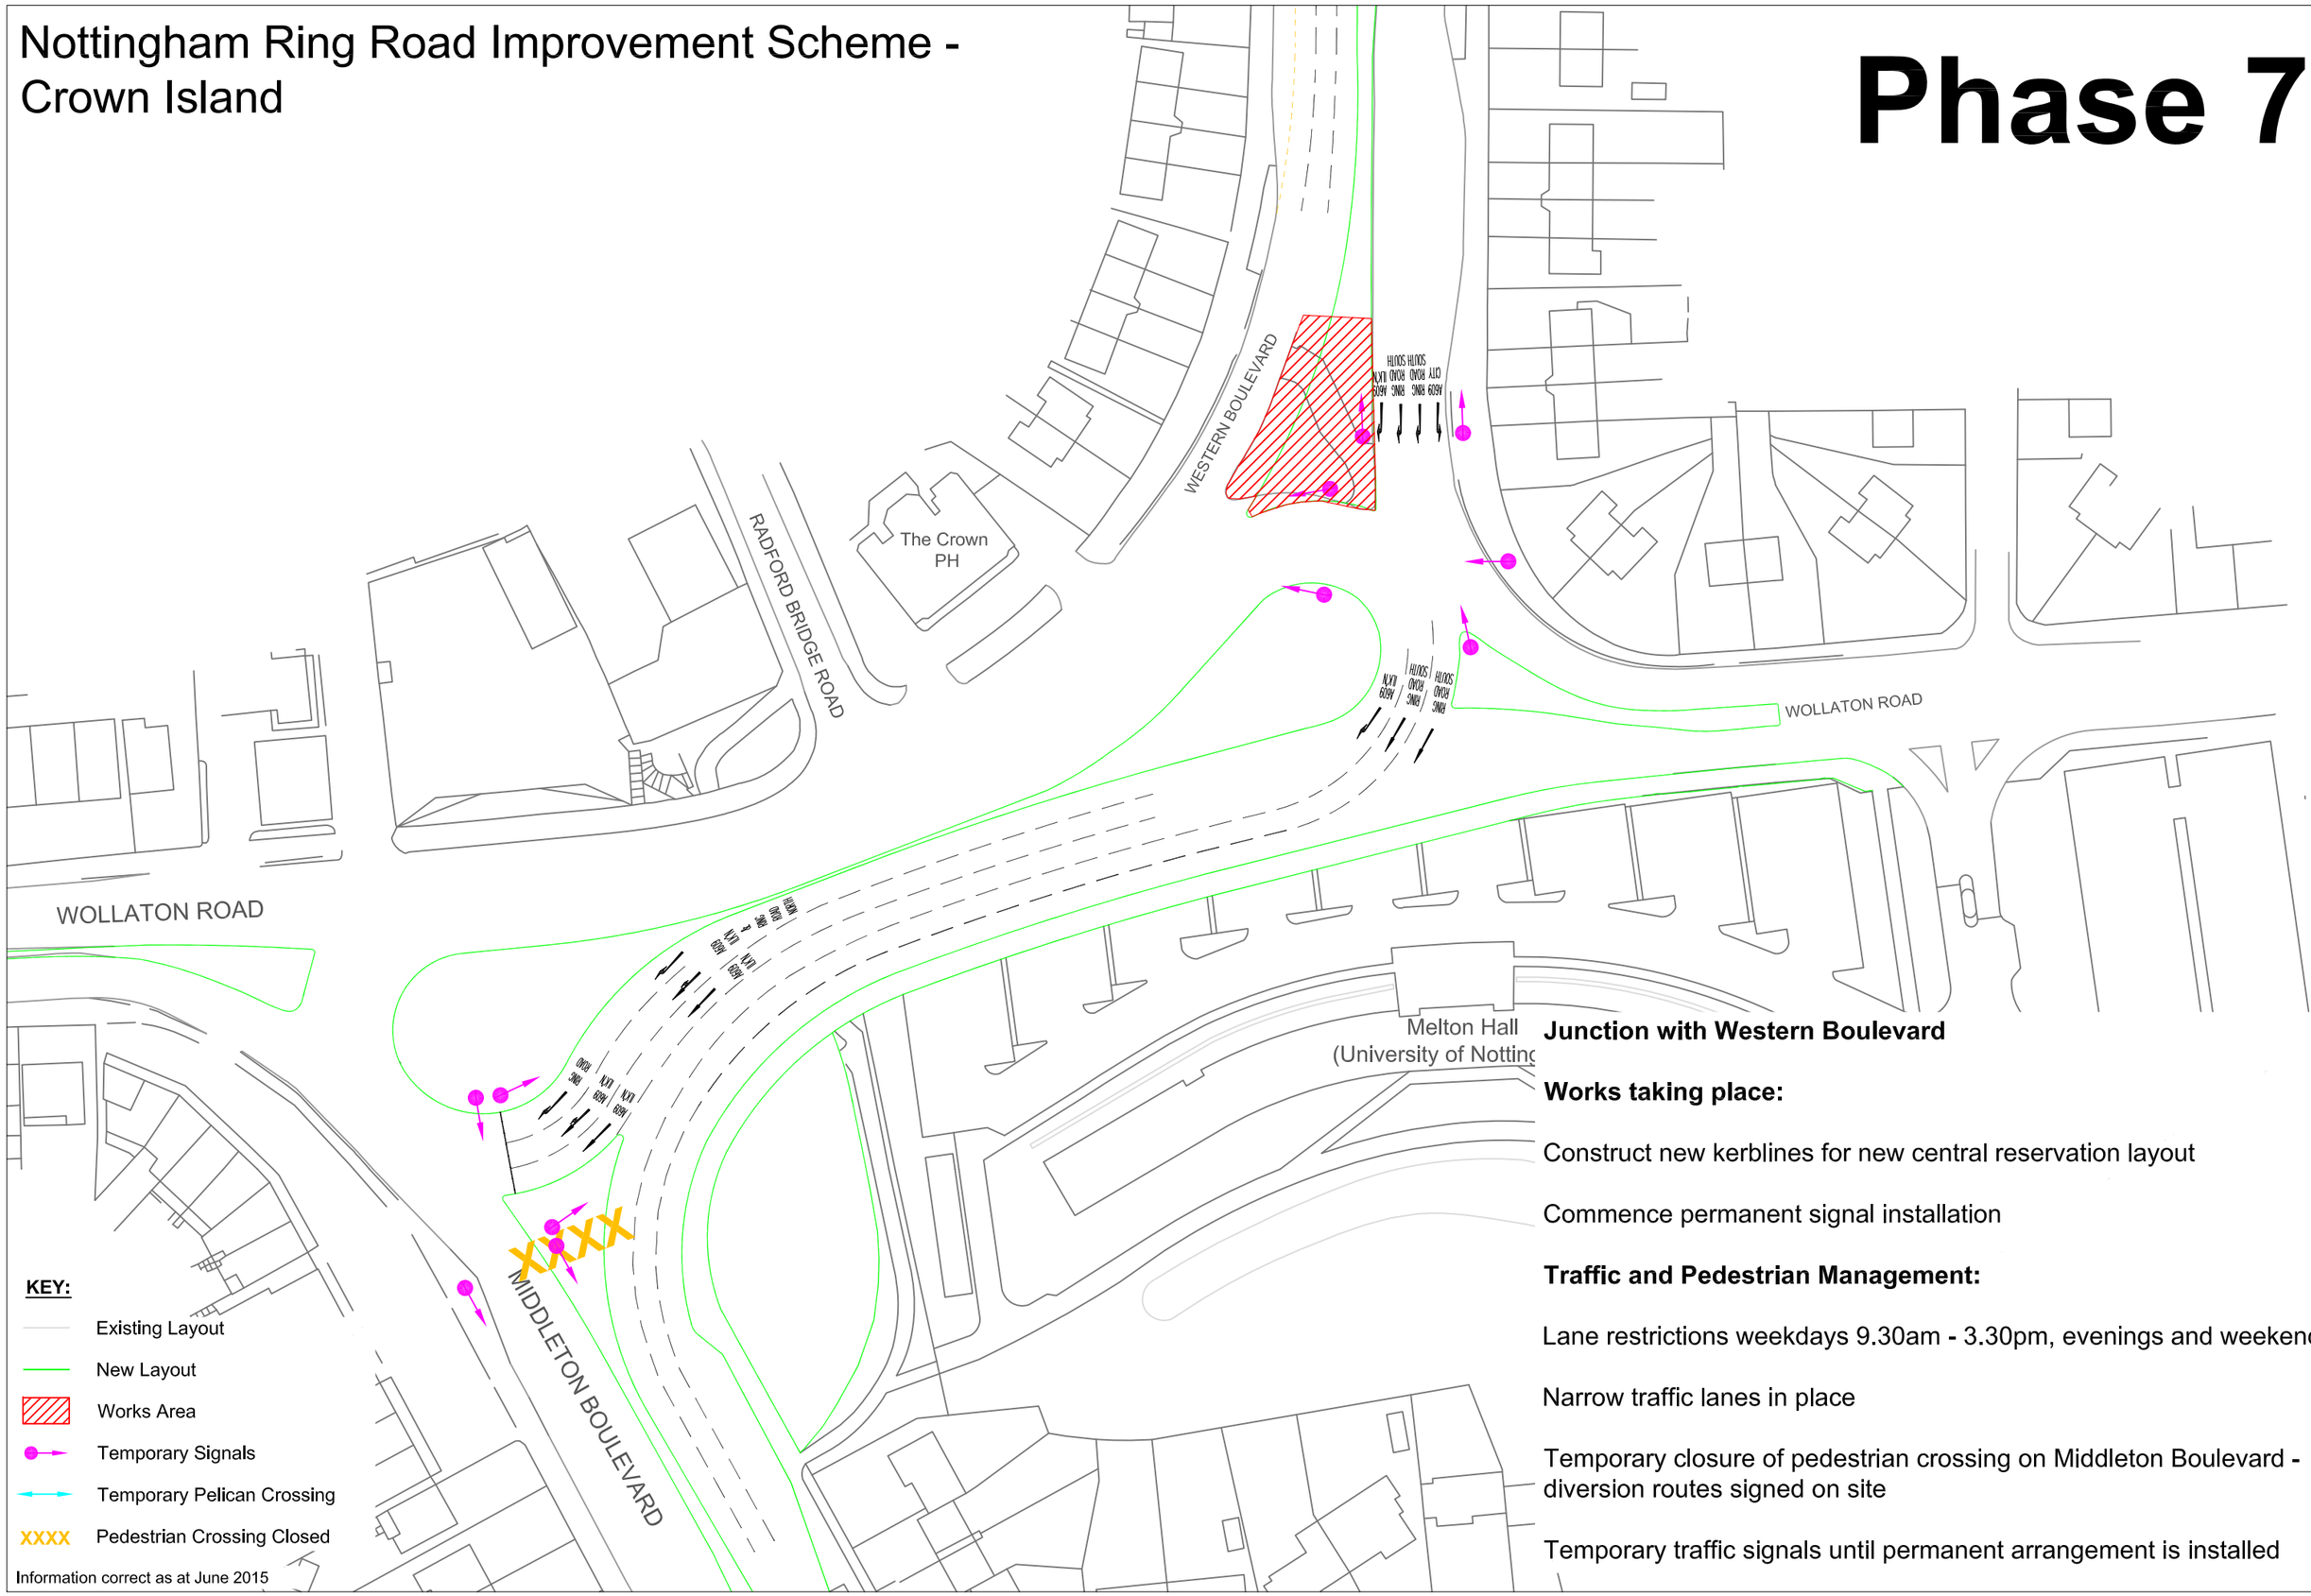

Junction with Western Boulevard

Works taking place:

Construct new kerblines for new central reservation layout

Commence permanent signal installation

Traffic and Pedestrian Management:

Lane restrictions weekdays 9.30am - 3.30pm, evenings and weekends

Narrow traffic lanes in place

Temporary closure of pedestrian crossing on Middleton Boulevard - diversion routes signed on site

Temporary traffic signals until permanent arrangement is installed