
Nottingham Ring Road Improvement Scheme - Crown Island

Phase 8

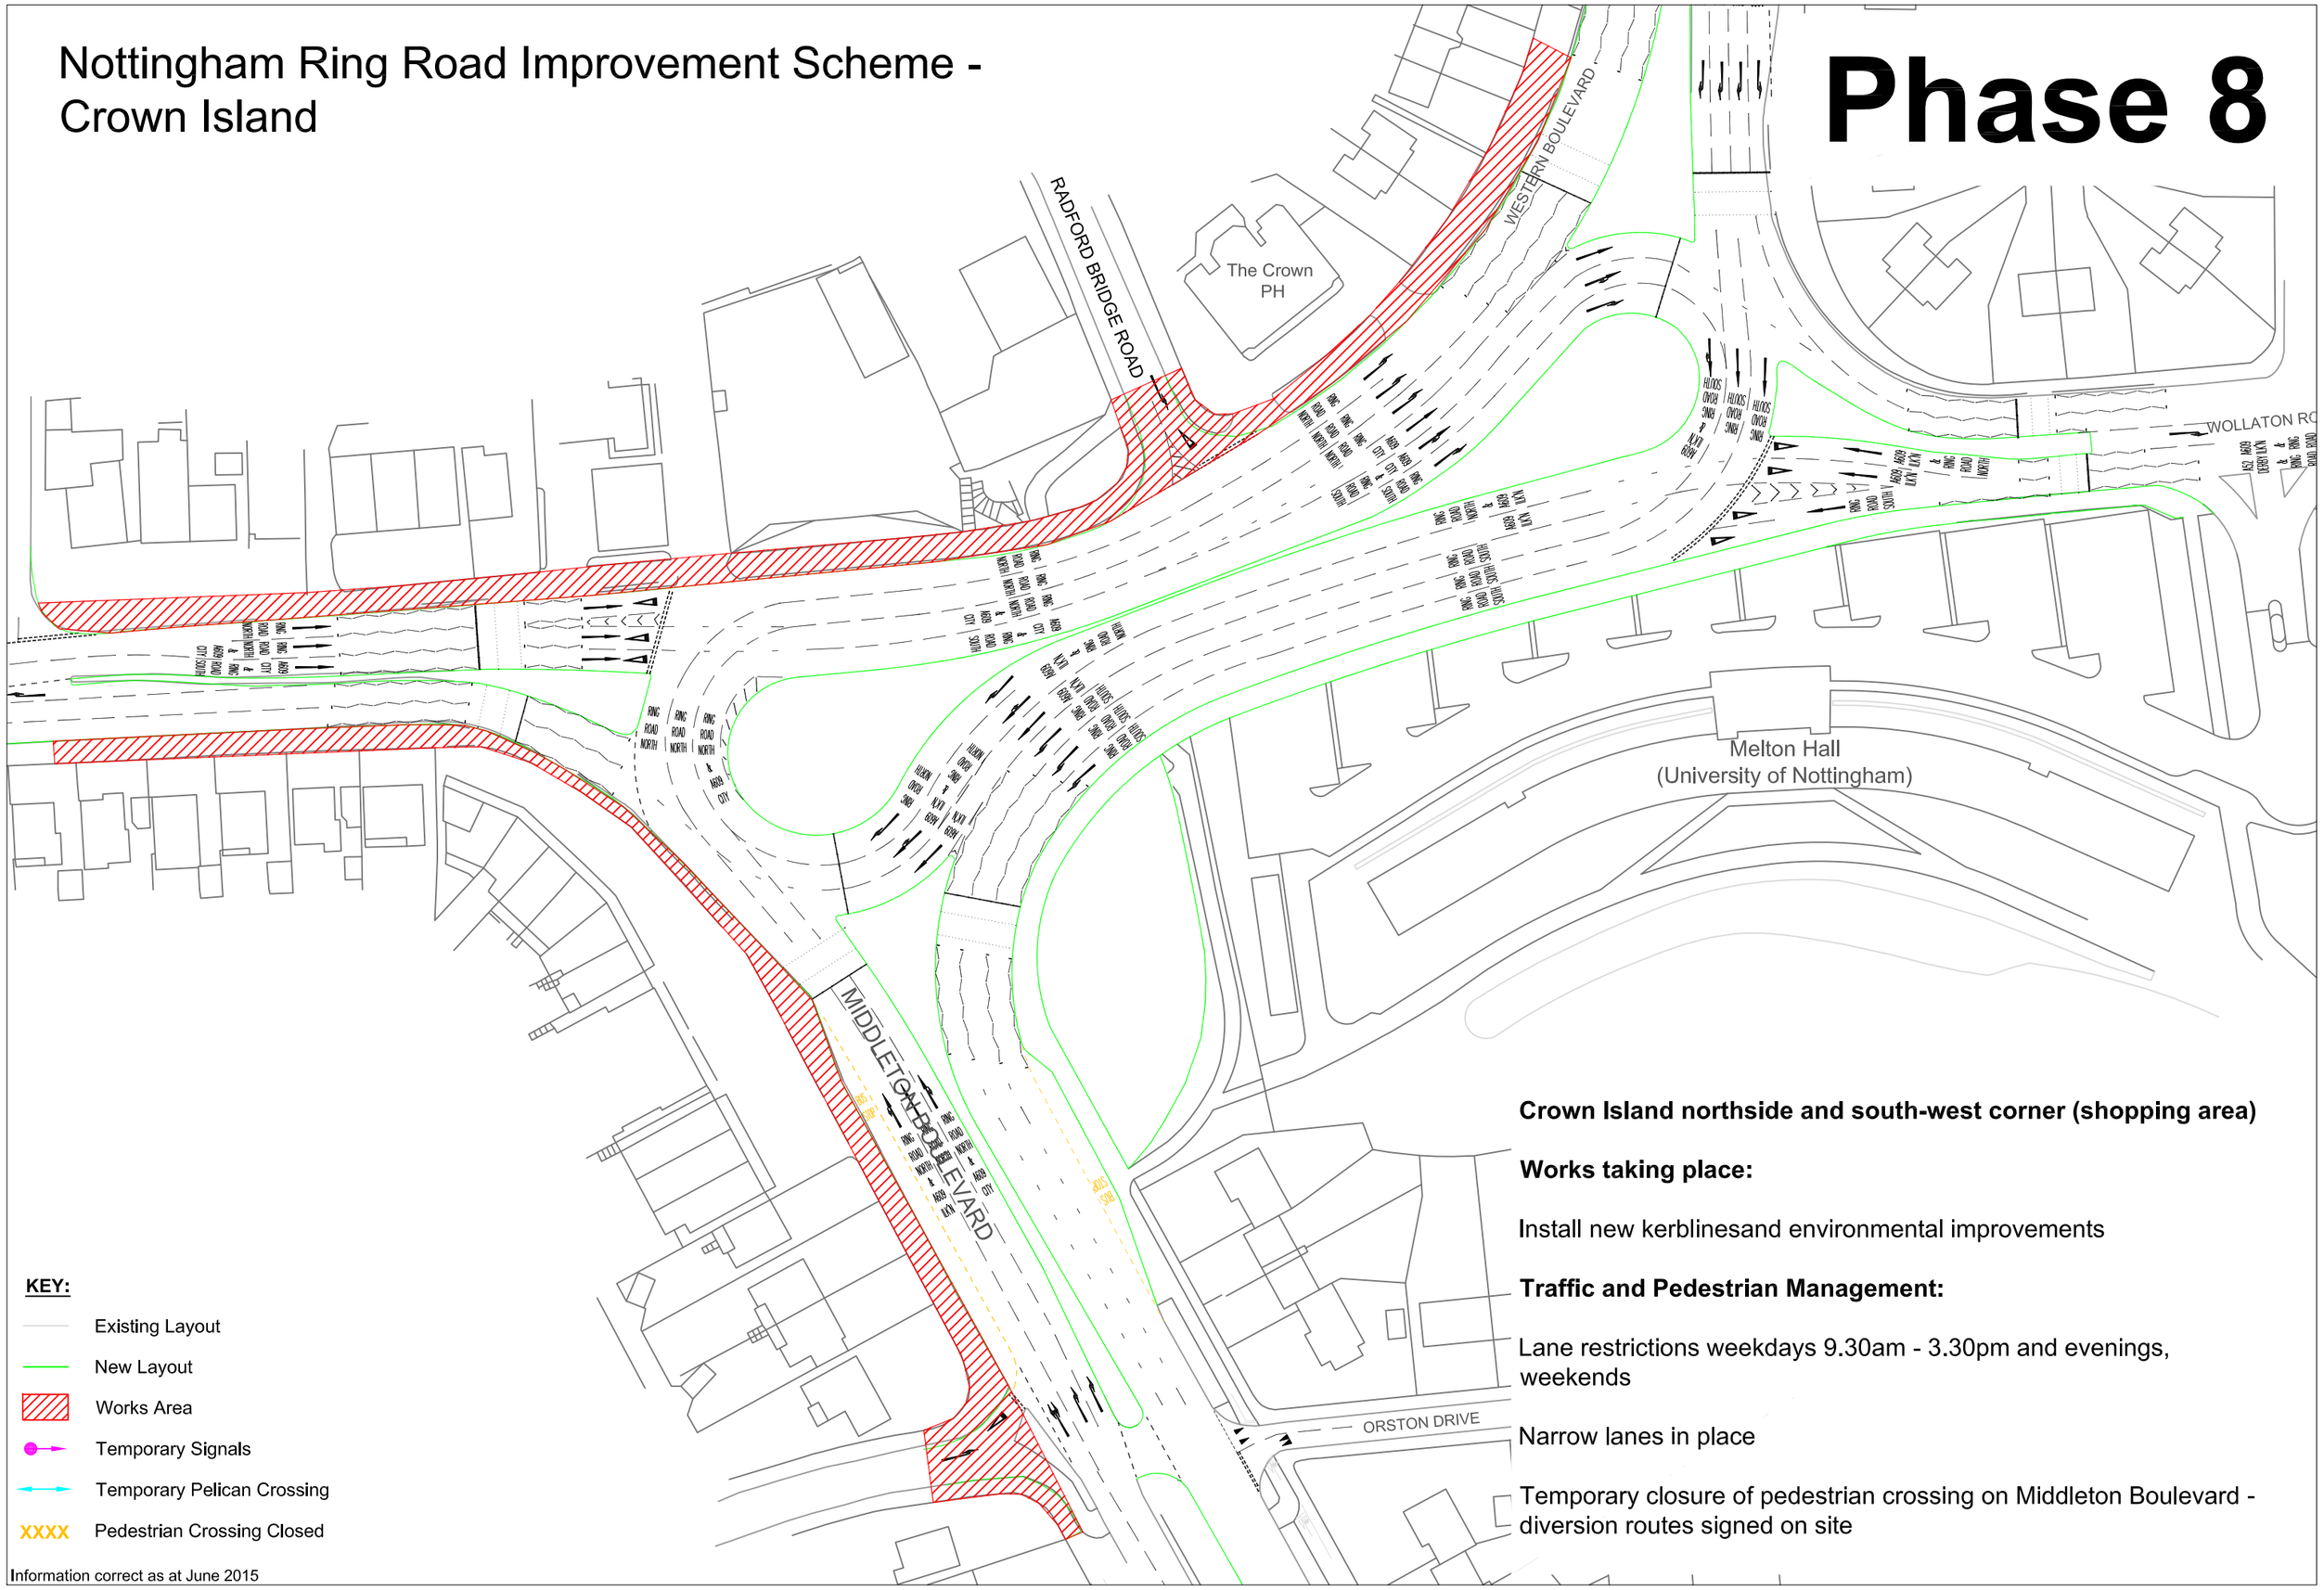

KEY:

- Existing Layout
- New Layout
- Works Area
- Temporary Signals
- Temporary Pelican Crossing
- XXXX Pedestrian Crossing Closed

Information correct as at June 2015

Crown Island northside and south-west corner (shopping area)

Works taking place:

Install new kerblinesand environmental improvements

Traffic and Pedestrian Management:

Lane restrictions weekdays 9.30am - 3.30pm and evenings, weekends

Narrow lanes in place

Temporary closure of pedestrian crossing on Middleton Boulevard - diversion routes signed on site